Route 220 Safety Improvement Project
Typical Section

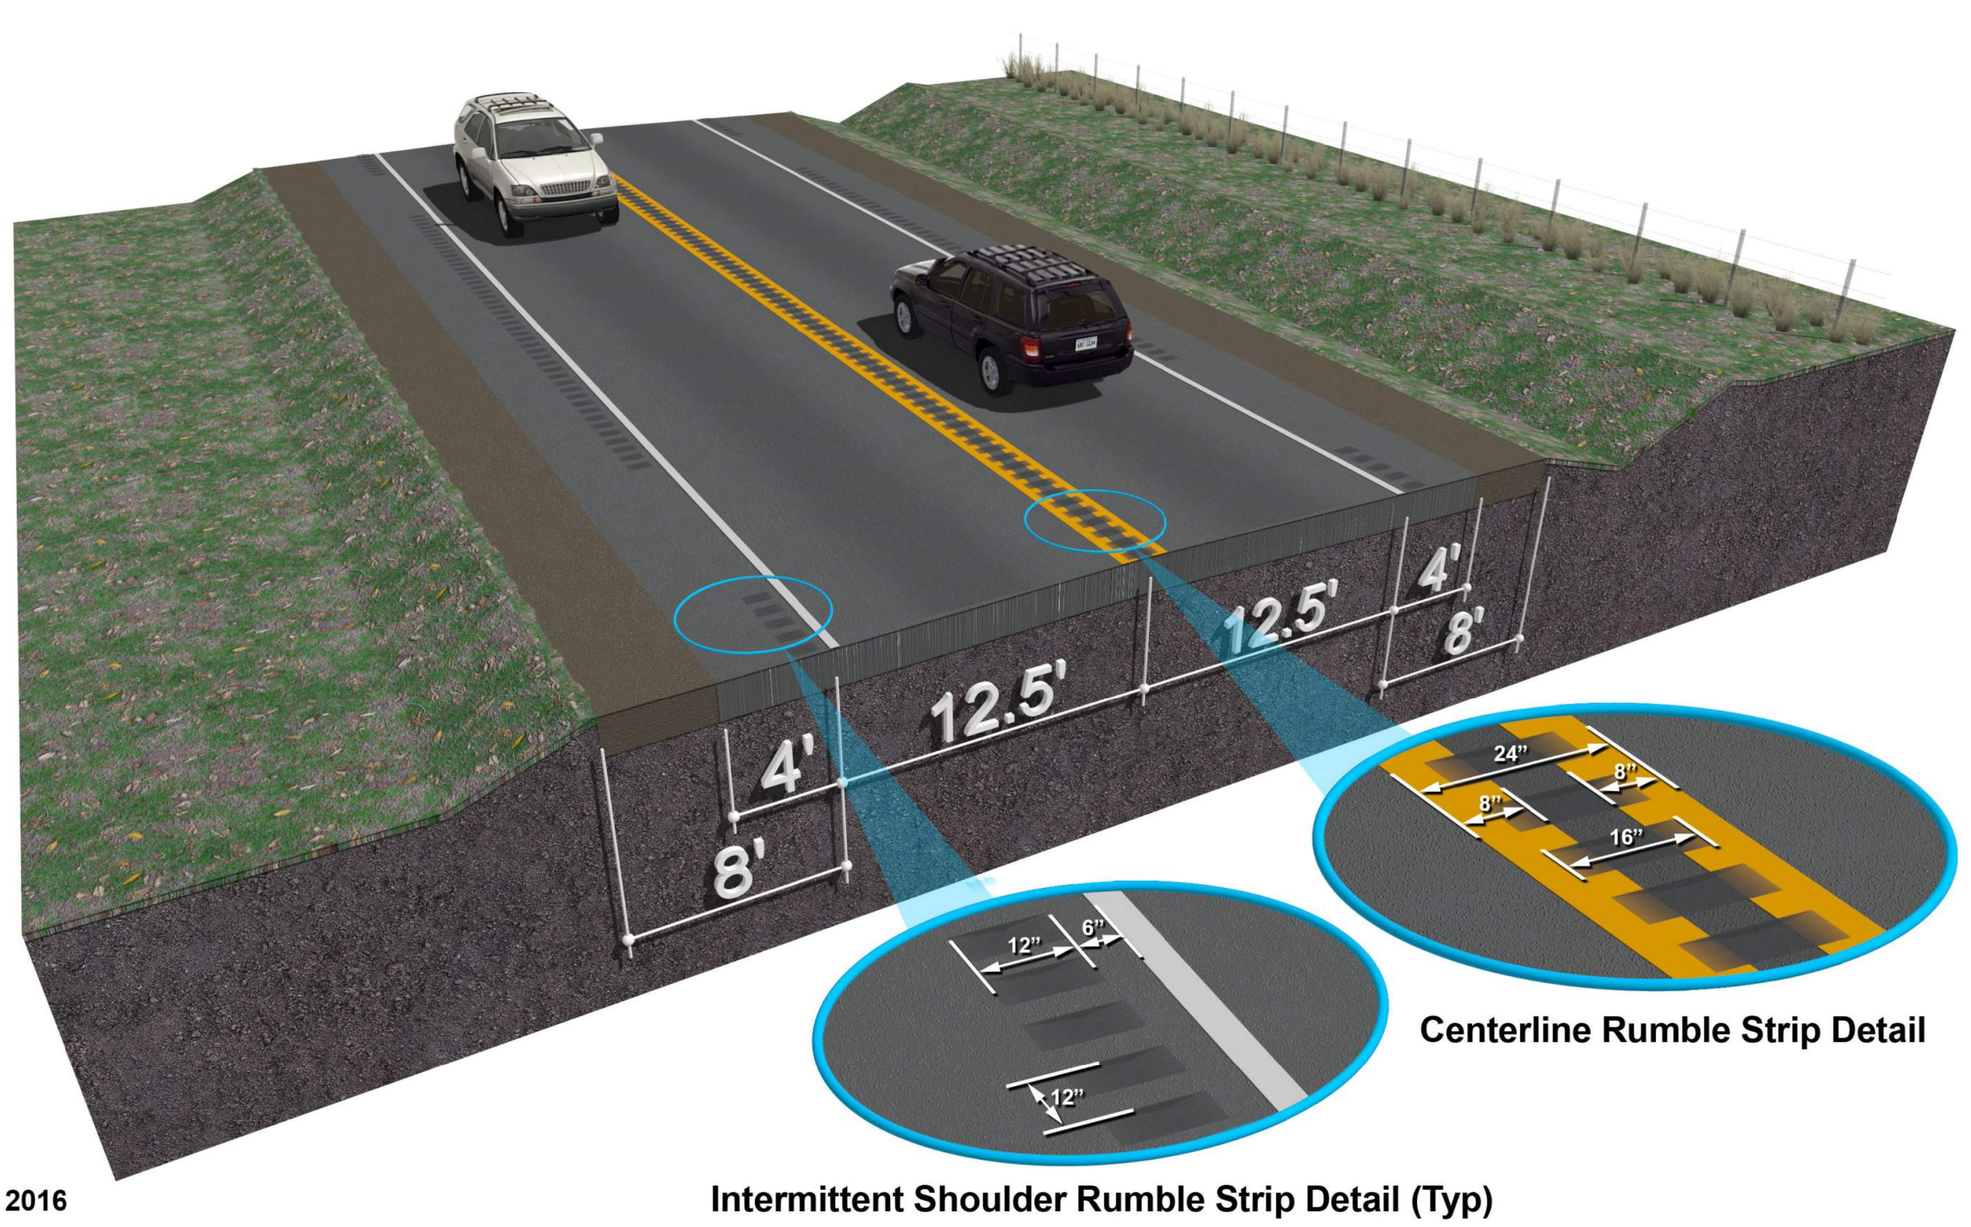

Centerline Rumble Strip Detail

2016

Intermittent Shoulder Rumble Strip Detail (Typ)

Route 220 Safety Improvement Project
Phase 2 Gala
Typical Section

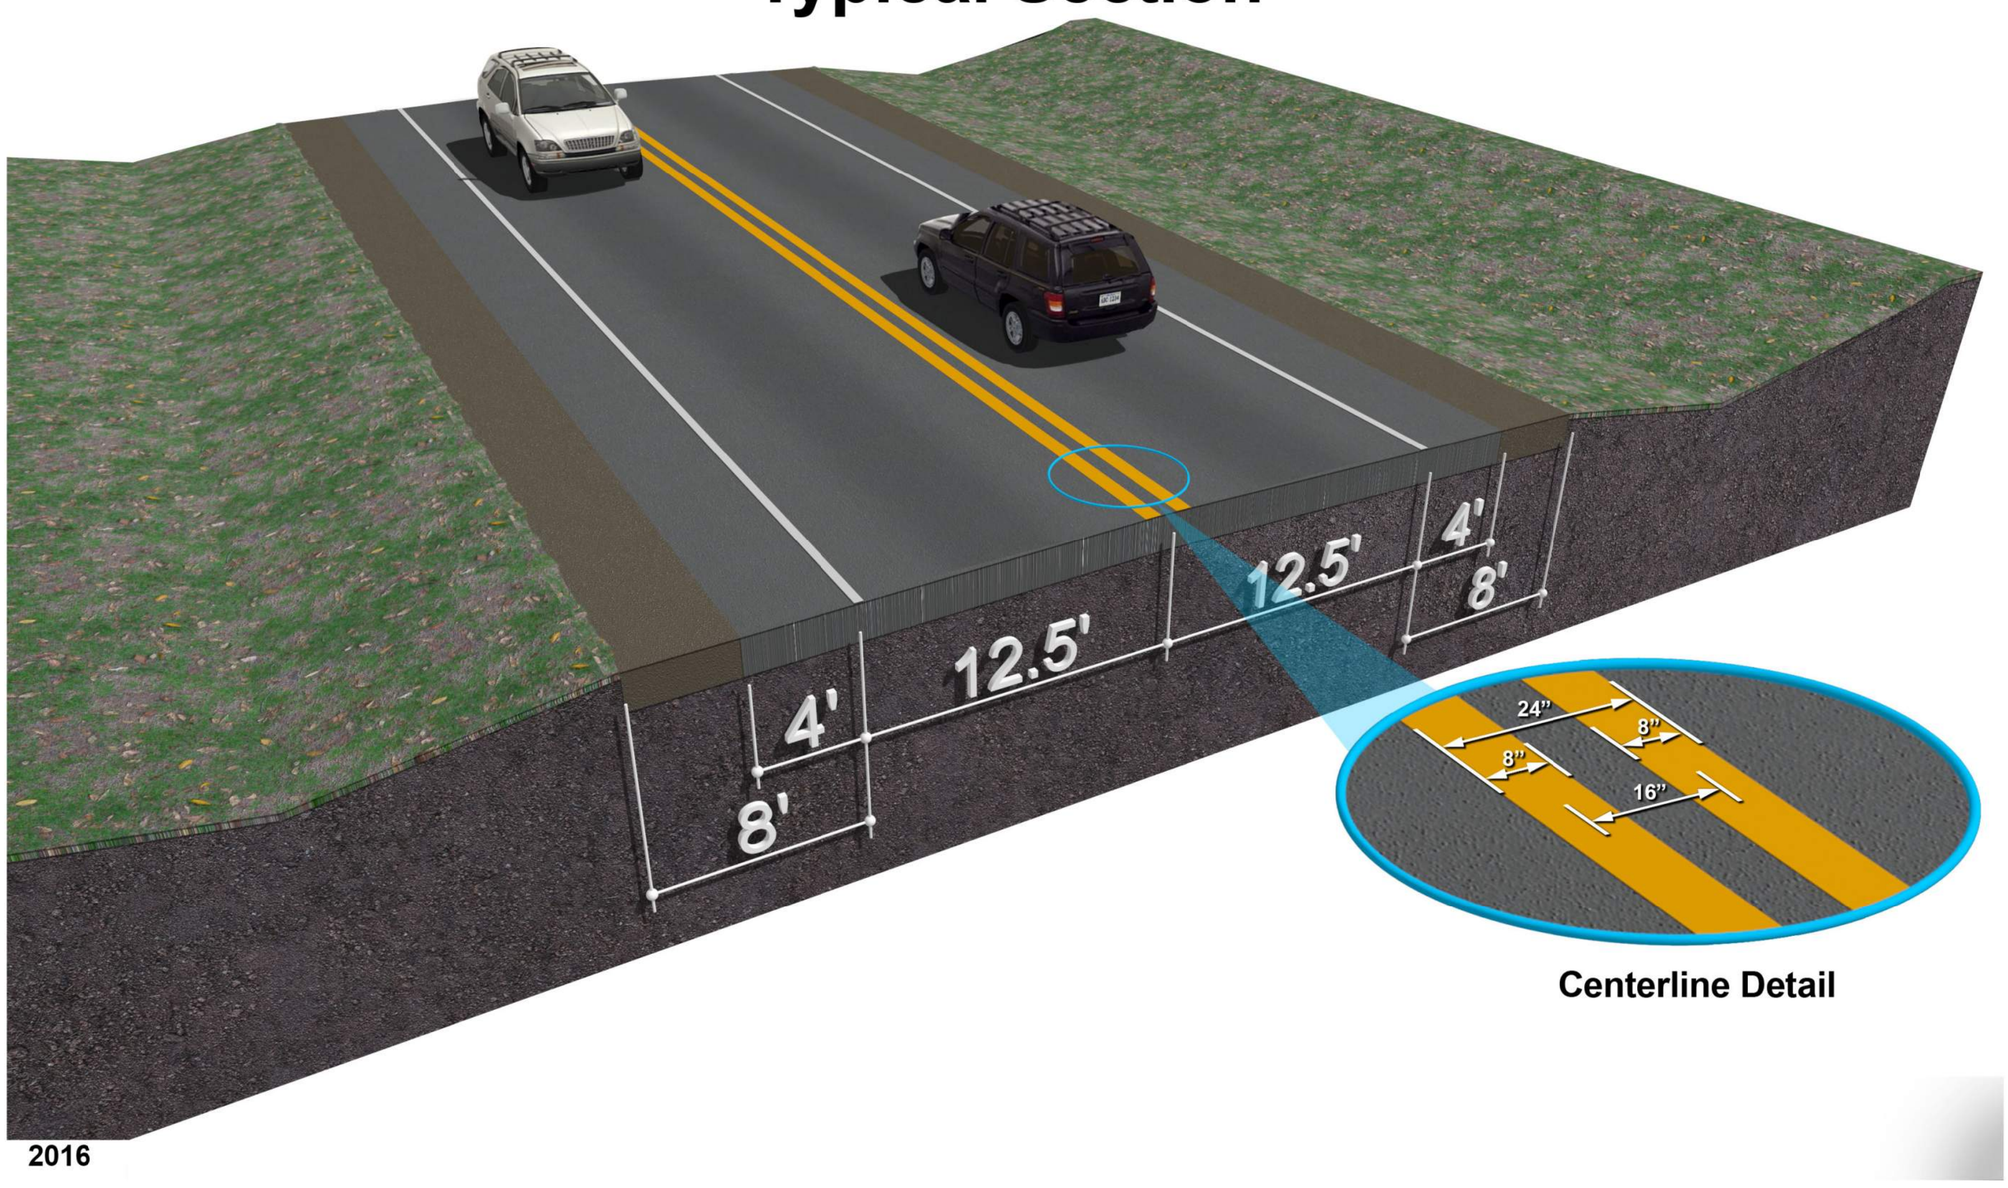

Centerline Detail

2016

These plans are unfinished and unapproved and are not to be used for any type of construction or the acquisition of Right of Way. Additional Easements for Right of Way may be required beyond the proposed right-of-way shown on these plans.
Imagery Courtesy of the Commonwealth of Virginia copyright 2009/2010

Route 220 Safety Improvement Project
Phase 3 South
Typical Section

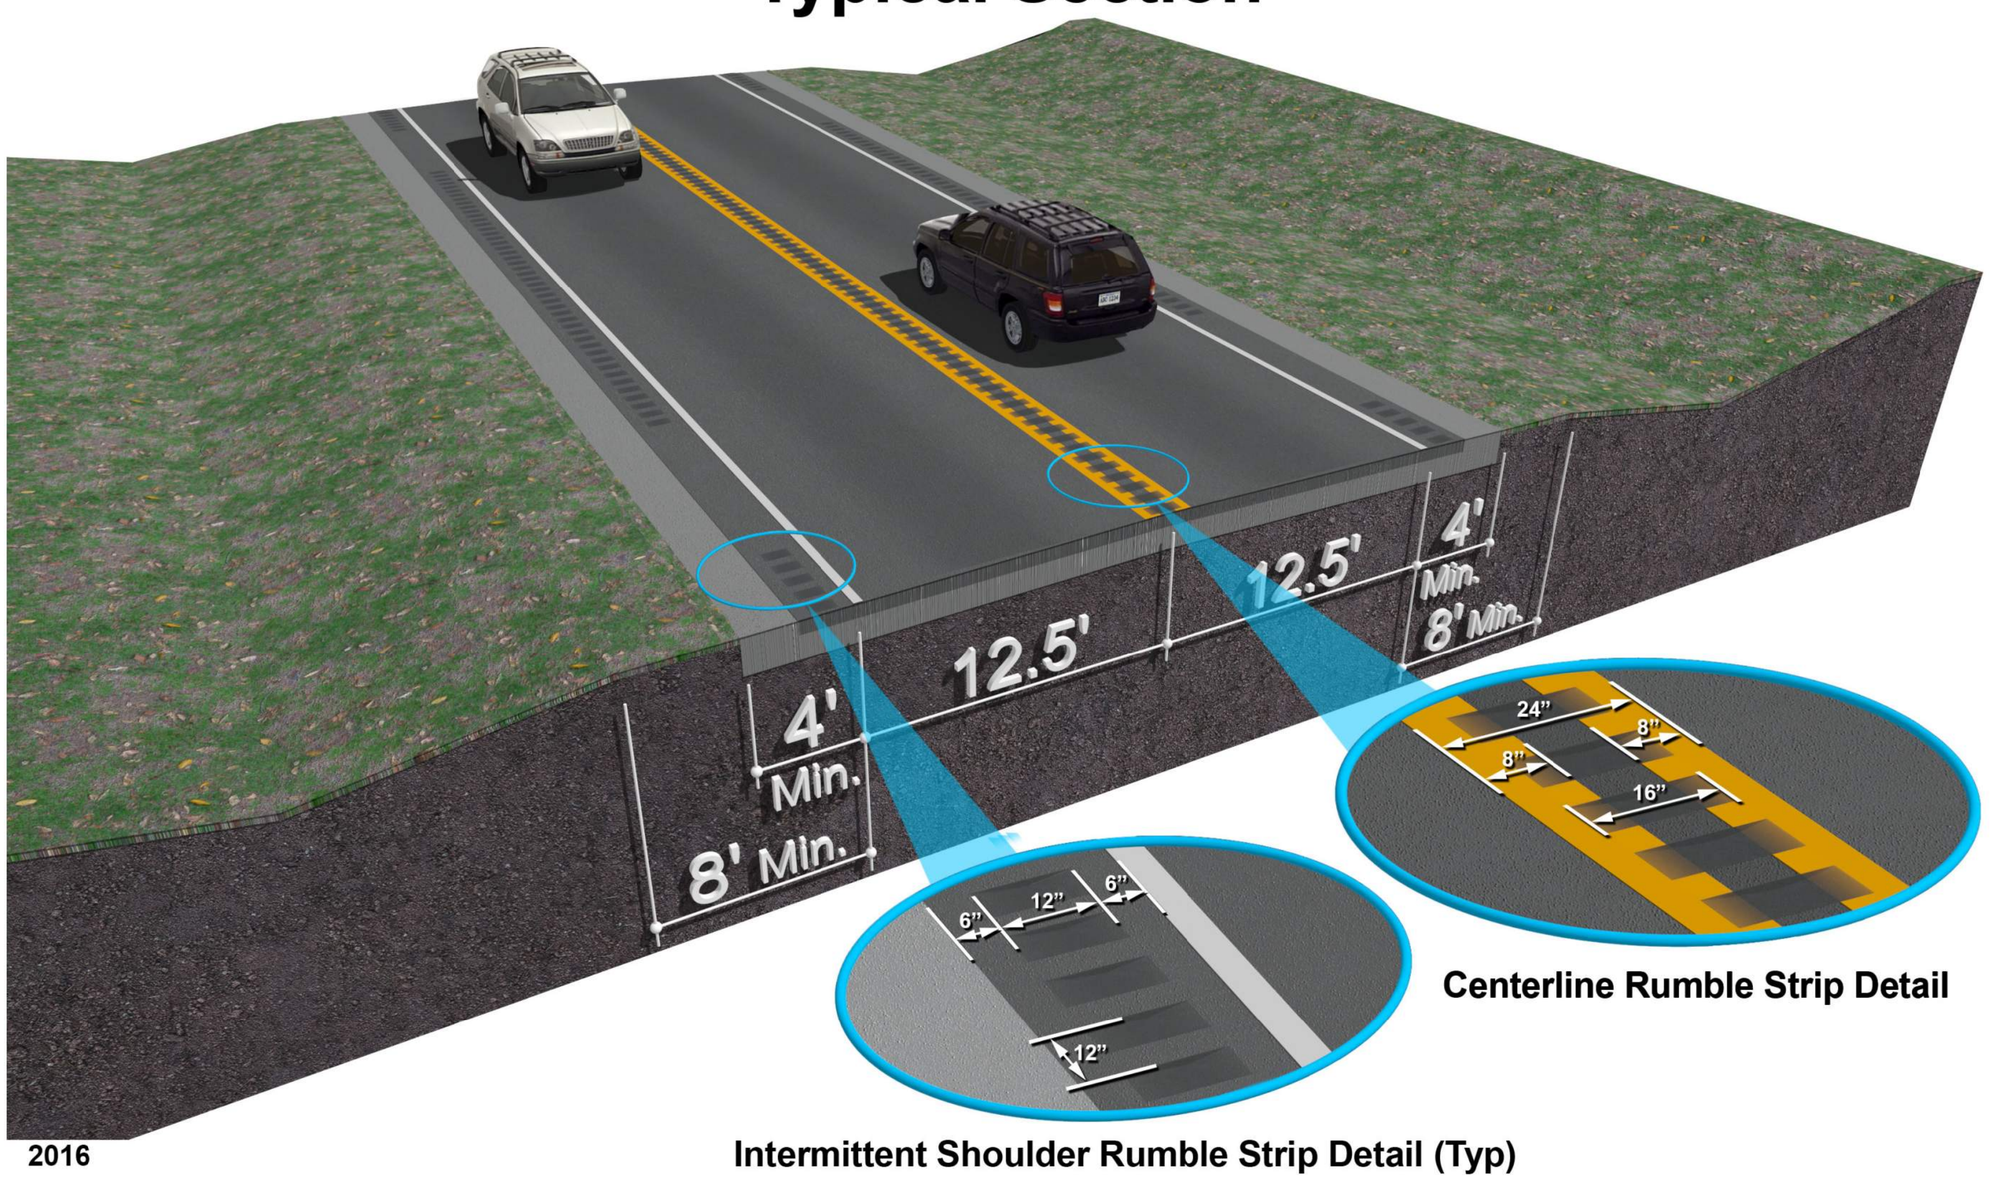

Centerline Rumble Strip Detail

2016

Intermittent Shoulder Rumble Strip Detail (Typ)

Route 220 Safety Improvement Project
Phase 3 North
Typical Section

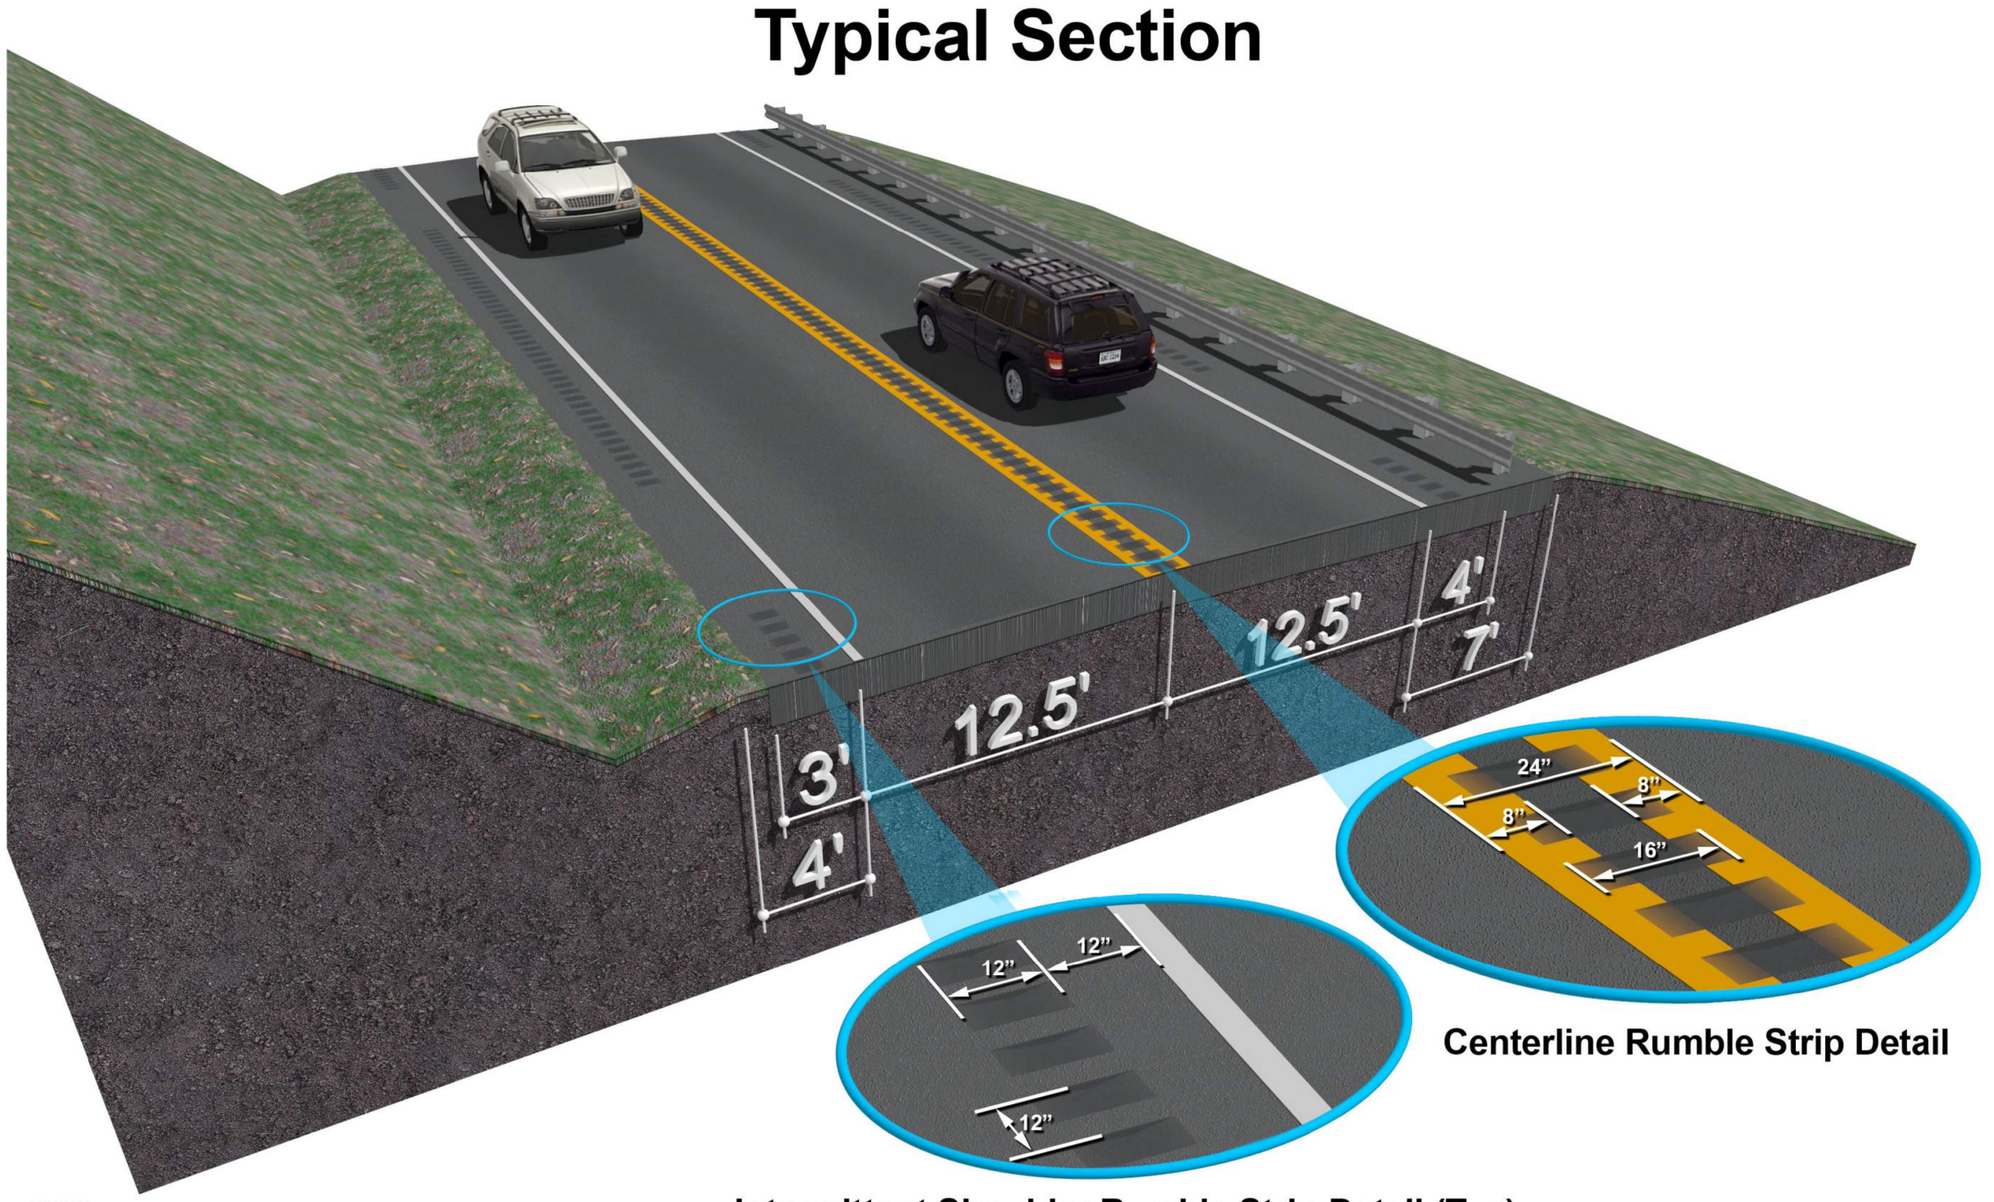

Centerline Rumble Strip Detail

2016

Intermittent Shoulder Rumble Strip Detail (Typ)

These plans are unfinished and unapproved and are not to be used for any type of construction or the acquisition of Right of Way. Additional Easements for Right of Way may be required beyond the proposed right-of-way shown on these plans.
Imagery Courtesy of the Commonwealth of Virginia copyright 2009/2010

Route 220 Safety Improvement Project
Option 1 Gala
Typical Section

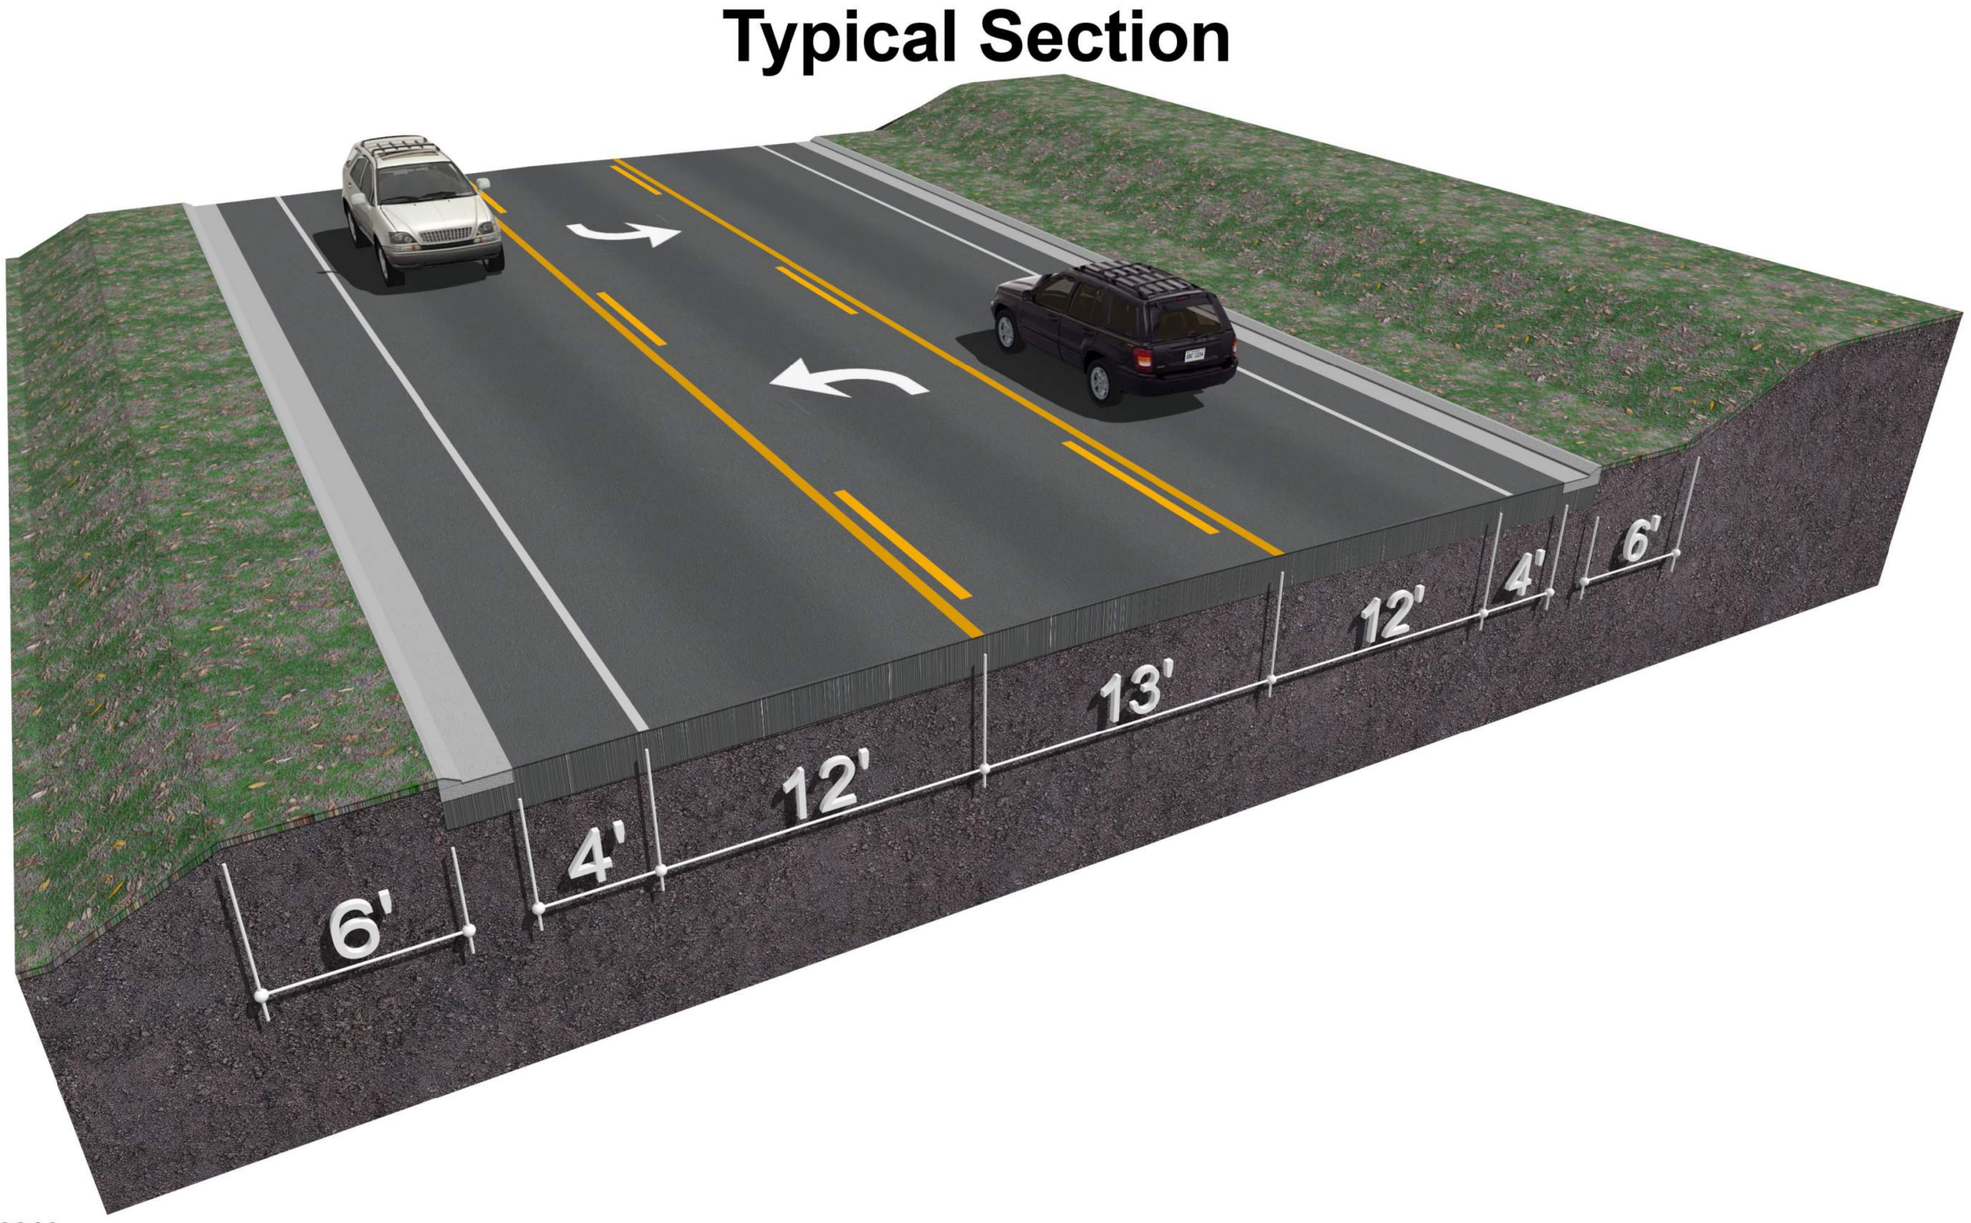

2016

Route 220 Safety Improvement Project
Option 1 - Phase 3 North
Typical Section

Centerline Rumble Strip Detail

2016

Intermittent Shoulder Rumble Strip Detail (Typ)

These plans are unfinished and unapproved and are not to be used for any type of construction or the acquisition of Right of Way. Additional Easements for Right of Way may be required beyond the proposed right-of-way shown on these plans.
Imagery Courtesy of the Commonwealth of Virginia copyright 2009/2010