Virginia Department of Transportation

Aerial Overview

Route 675 (Stoney Creek Road) Over Stony Creek

Project Location

Shenandoah County

North Arrow & Scale

N

SCALE
0 25' 50' 75' 100'

Legend

- Proposed Road
- Proposed Bridge
- Existing Right of Way
- Proposed Right of Way Line
- Proposed Temp. Construction Easement
- Proposed Limits of Construction - Cut
- Proposed Limits of Construction - Fill

Contact Information

Heather Williams
Project Manager
Virginia Department of Transportation
811 Commerce Road
Staunton, Va 24401-9029

Comments may also be sent to:
Heather.Williams@VDOT.Virginia.gov

Route 675 (Stoney Creek Road) over Stony Creek
Shenandoah County, Virginia

State Project 0675-085-748, P-101, C-501, R-201, B-666
UPC 97282
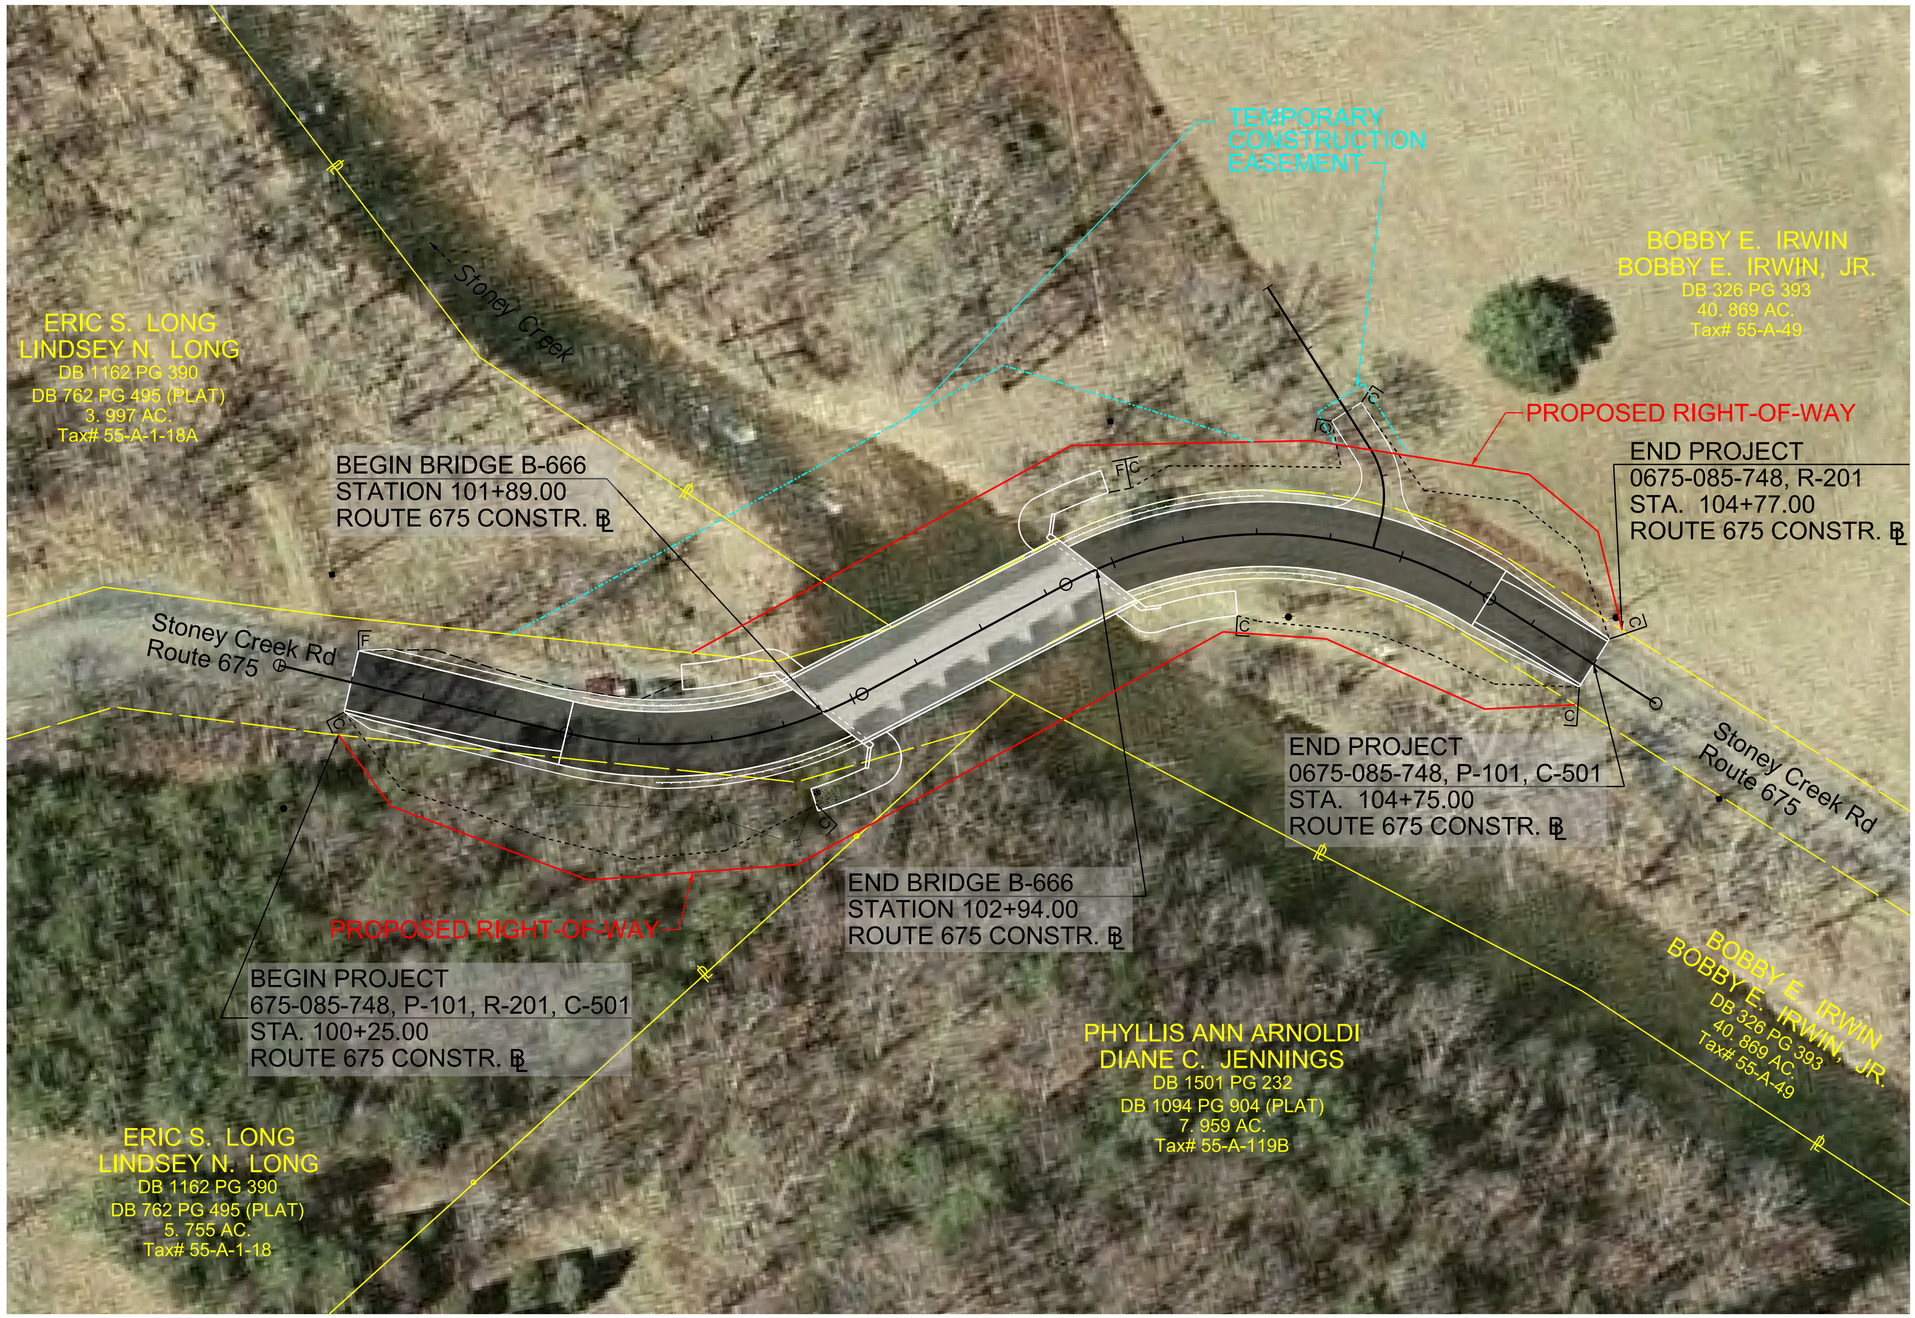
These plans are unfinished and unapproved and are not to be used for any type of construction or the acquisition of right of way. Additional easements for utility relocations may be required beyond the proposed right-of-way shown on these plans.