VDOT Virginia Department of Transportation

Aerial Overview (3 of 3)

I-64/Route 285-Fishersville Interchange

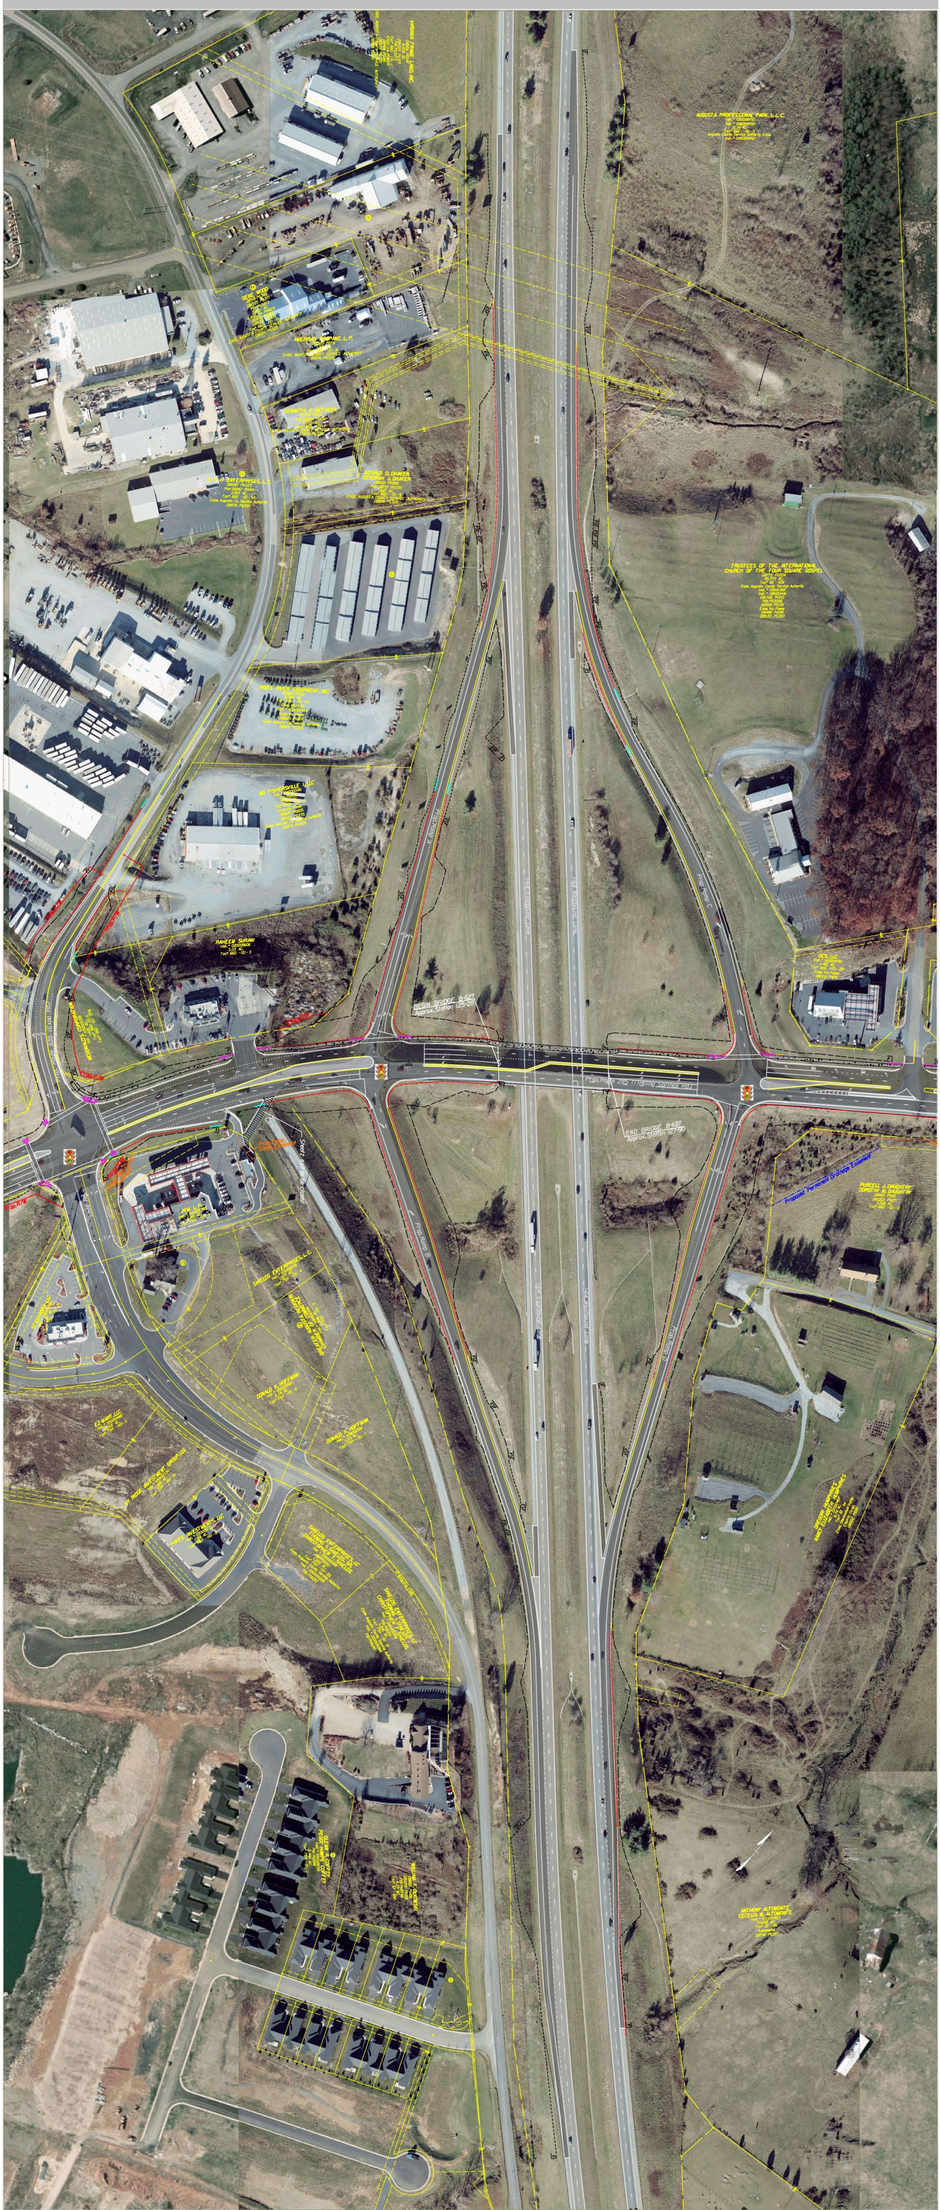

Project Location

Augusta County, Virginia

North Arrow & Scale

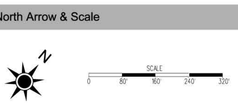

Legend

Proposed Road	Existing Right of Way
Proposed Shared Use Path	Proposed Right of Way Line
Proposed Raised Median	Proposed Permanent Drainage Easement
Proposed Demolition	Proposed Temporary Construction Easement
Signal	C Proposed Limits of Construction - Cut
	F Proposed Limits of Construction - Fill

Contact Information

Mr. Scott Alexander
Project Manager
Virginia Department of Transportation
Staunton District
811 Commerce Road
Staunton, VA 24401-9029

Comments may also be sent to:
stauntoninfo@VDOT.Virginia.gov
1-800-FOR-ROAD (1-800-367-7623)

I-64 Exit 91 Interchange and Bridge Improvements at Route 285
Augusta County, Virginia

State Project: 0064-007-111, P101, R201, C501, B627
UPC 76877
Federal Project: NH-064-2 (152)

These plans are unfinished and unapproved and are not to be used for any type of construction or the acquisition of right of way. Additional easements for utility relocations may be required beyond the proposed right-of-way shown on these plans.