PROJECT MANAGER Keith Harrop 540-332-9190 Staunton District
SURVEYED BY Brian Fletcher 703-259-2355
DESIGN SUPERVISED BY Jason Hartman 540-332-7365 Staunton District
DESIGNED BY Joseph Seaman 540-332-9908 Staunton District

REVISED	STATE	STATE ROUTE	STATE PROJECT	SHEET NO.
	VA.	.	0600-085-309,M501 .	3a

DESIGN FEATURES RELATING TO CONSTRUCTION OR TO REGULATION AND CONTROL OF TRAFFIC MAY BE SUBJECT TO CHANGE AS DEEMED NECESSARY BY THE DEPARTMENT

VDOT (Division) or Co. Name (Location), Virginia (TECHNICAL DISCIPLINE)

STAUNTON DISTRICT DESIGN UNIT

P.F.I. PLANS

THESE PLANS ARE UNFINISHED AND UNAPPROVED AND ARE NOT TO BE USED FOR ANY TYPE OF CONSTRUCTION OR THE ACQUISITION OF RIGHT OF WAY.

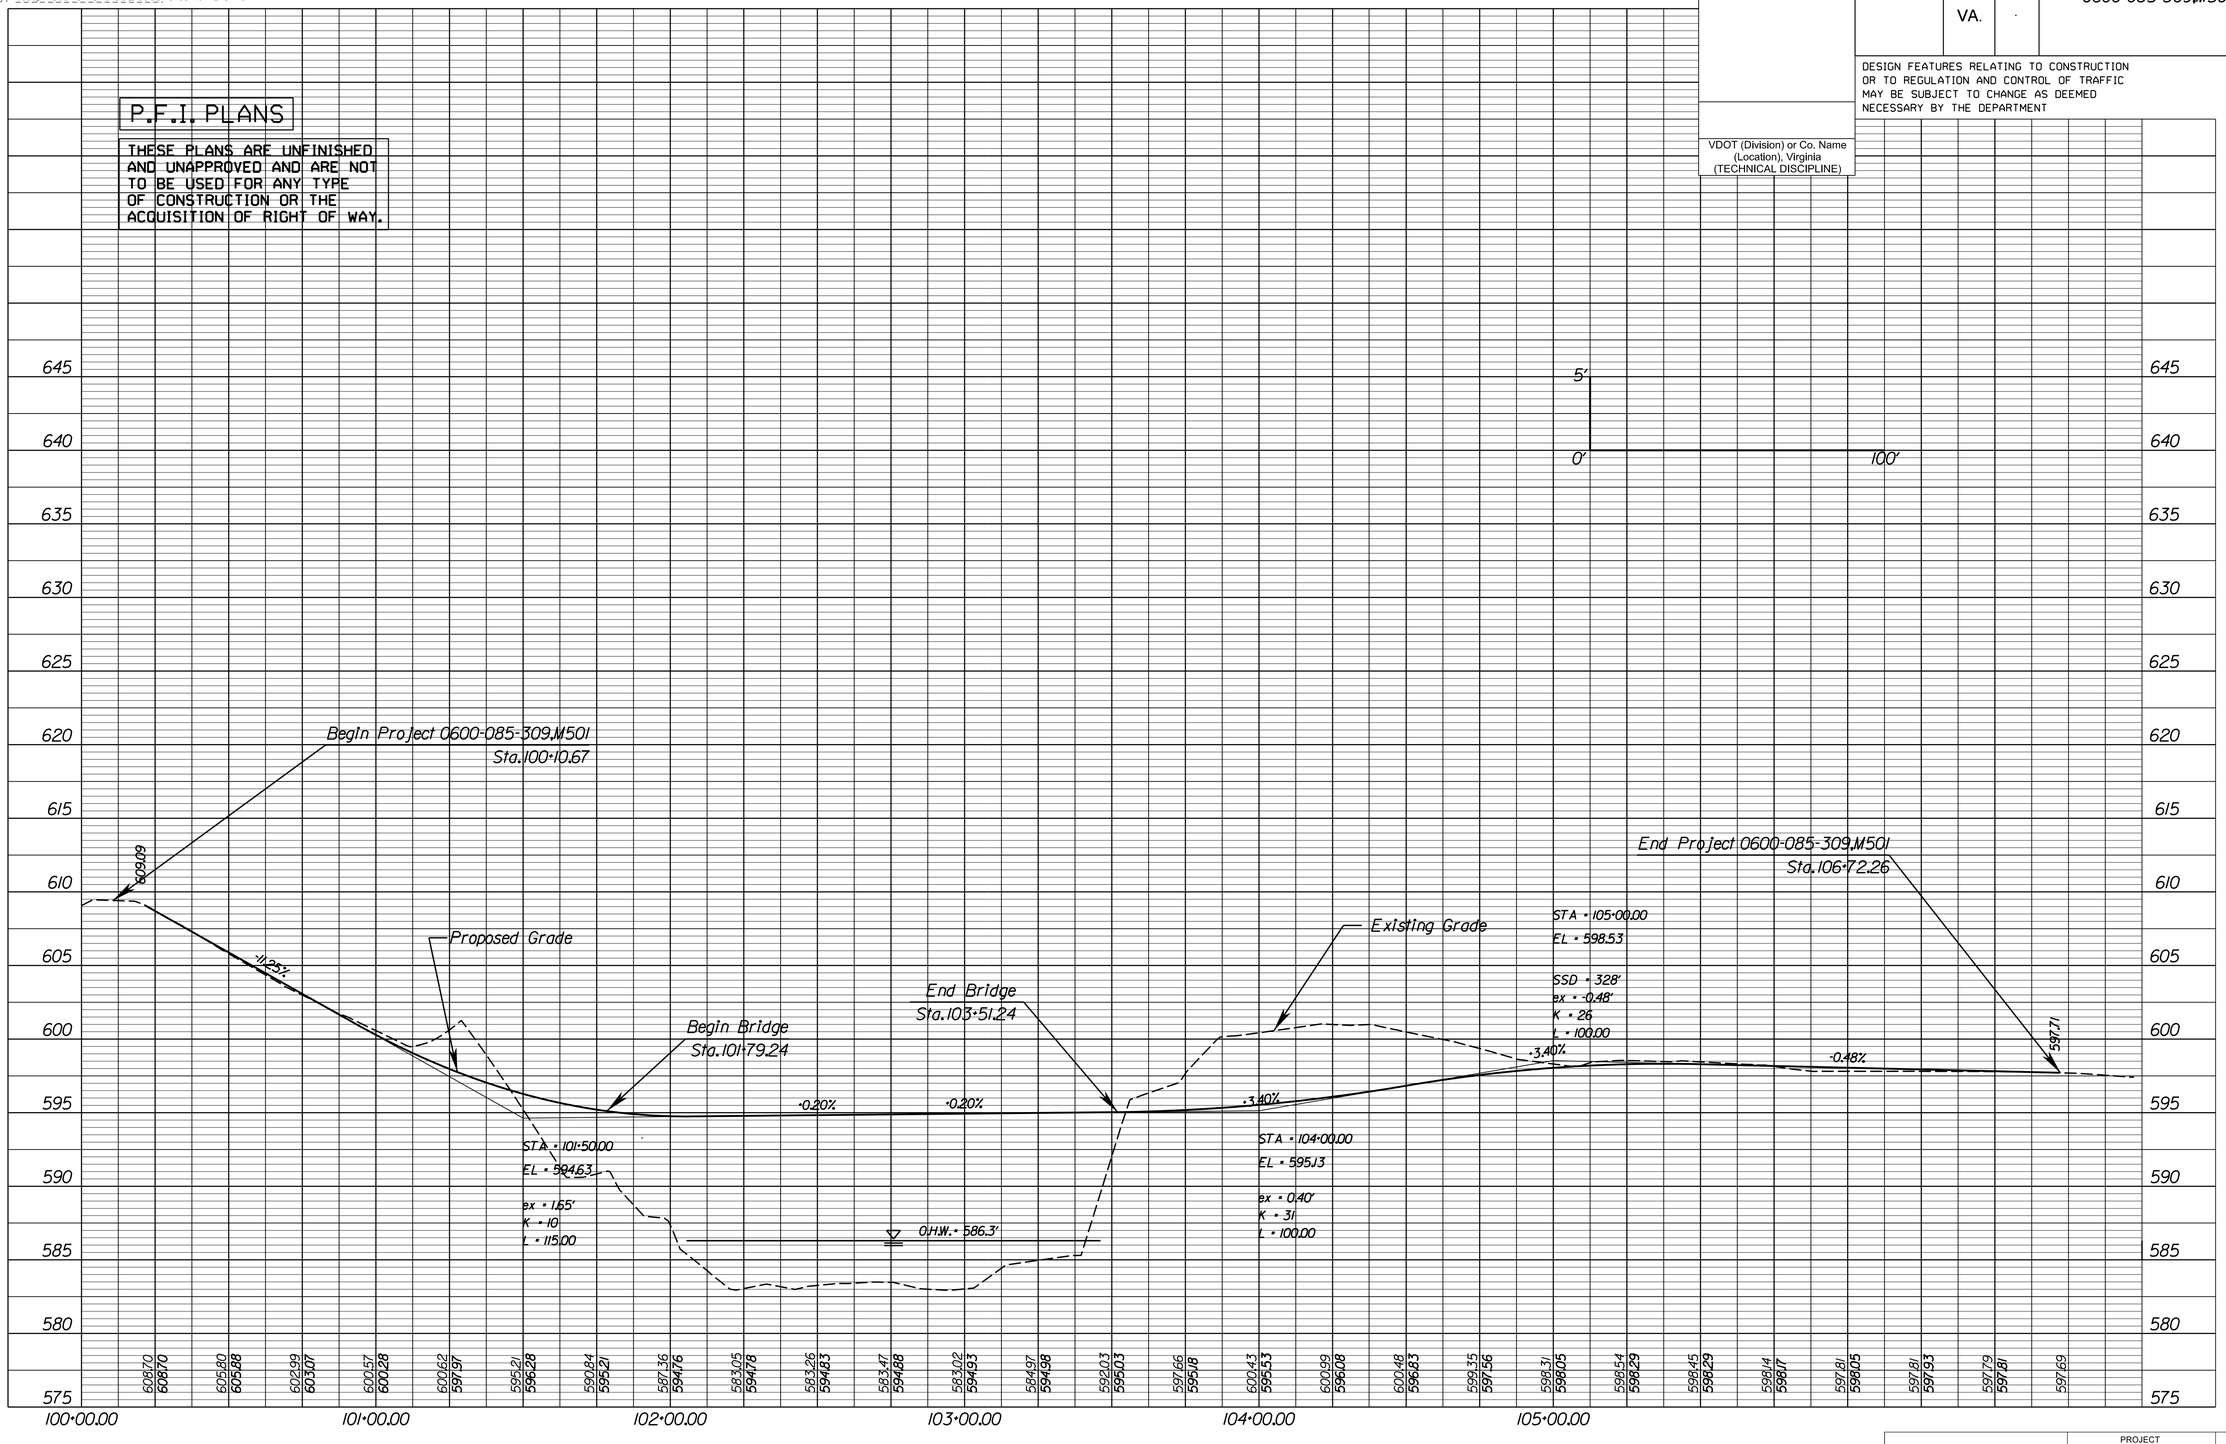

PROJECT	SHEET NO.
0600-085-309,M501	3a