PROJECT MANAGER <Project Mgr._Name_(000) 000-0000 (District)>
SURVEYED BY <Surveyor_Name_(000) 000-0000 (District)>
DESIGN SUPERVISED BY <Supervisor_Name_(000) 000-0000 (District)>
DESIGNED BY <Designer_Name_(000) 000-0000 (District)>

REVISED	STATE	STATE ROUTE	STATE PROJECT	SHEET NO
	VA.	1036	1036-053-967	6

DESIGN FEATURES RELATING TO CONSTRUCTION OR TO REGULATION AND CONTROL OF TRAFFIC MAY BE SUBJECT TO CHANGE AS DEEMED NECESSARY BY THE DEPARTMENT

VDOT (Division) or Co. Name (Location), Virginia (TECHNICAL DISCIPLINE)	VDOT (Division) or Co. Name (Location), Virginia (TECHNICAL DISCIPLINE)

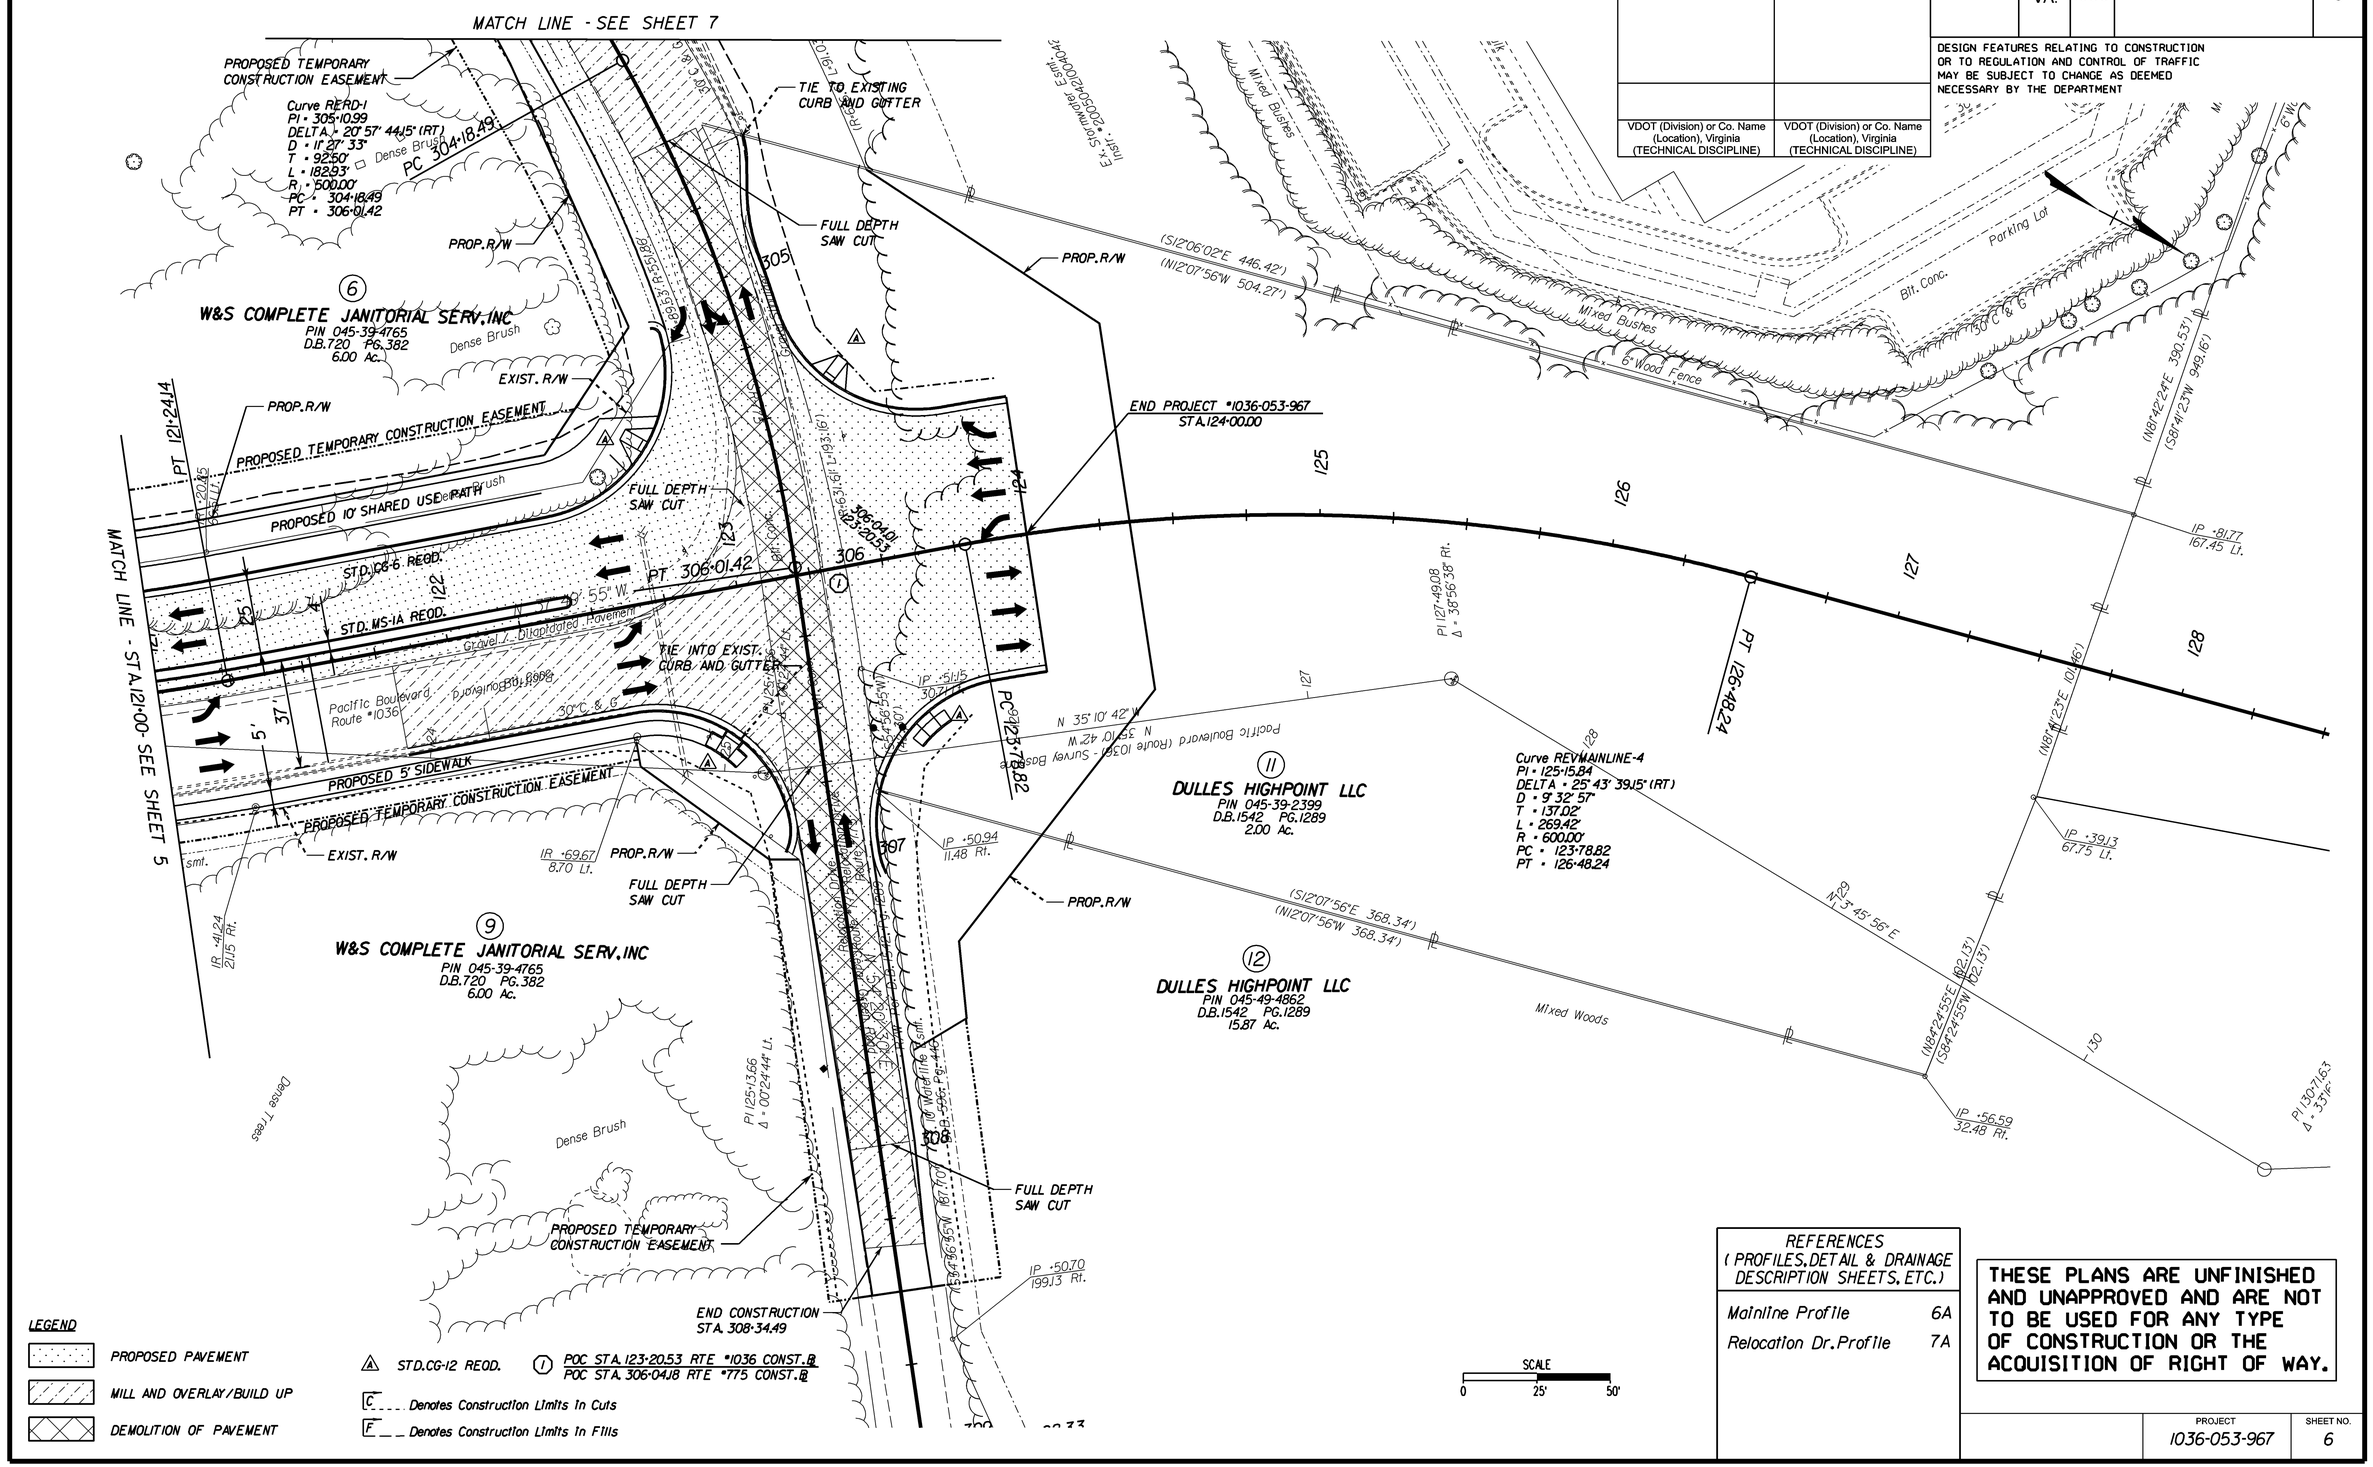

LEGEND

- PROPOSED PAVEMENT
- MILL AND OVERLAY/BUILD UP
- DEMOLITION OF PAVEMENT

STD.CG-12 REQD.

POC STA. 123+20.53 RTE #1036 CONST.@
POC STA. 306+04.18 RTE #775 CONST.@

C ____ Denotes Construction Limits In Cuts
F __ __ Denotes Construction Limits In Fills

REFERENCES (PROFILES, DETAIL & DRAINAGE DESCRIPTION SHEETS, ETC.)	
Mainline Profile	6A
Relocation Dr. Profile	7A

THESE PLANS ARE UNFINISHED AND UNAPPROVED AND ARE NOT TO BE USED FOR ANY TYPE OF CONSTRUCTION OR THE ACQUISITION OF RIGHT OF WAY.

PROJECT	SHEET NO.
1036-053-967	6

2/17/2010

Sheet: 6
Angle: 117.3501
Align: MAINLINE