PROJECT MANAGER<Project Mgr _Name_(000) 000-0000 (District)>
SURVEYED BY <Surveyor_Name_(000) 000-0000 (District)>
DESIGN SUPERVISED BY <Supervisor_Name_(000) 000-0000 (District)>
DESIGNED BY <Designer_Name_(000) 000-0000 (District)>

REVISED	STATE	STATE ROUTE	STATE PROJECT	SHEET NO
3/22/10 4/15/10	VA.	1036	1036-053-967	6

DESIGN FEATURES RELATING TO CONSTRUCTION OR TO REGULATION AND CONTROL OF TRAFFIC MAY BE SUBJECT TO CHANGE AS DEEMED NECESSARY BY THE DEPARTMENT

VDOT (Division) or Co. Name (Location), Virginia (TECHNICAL DISCIPLINE)

VDOT (Division) or Co. Name (Location), Virginia (TECHNICAL DISCIPLINE)

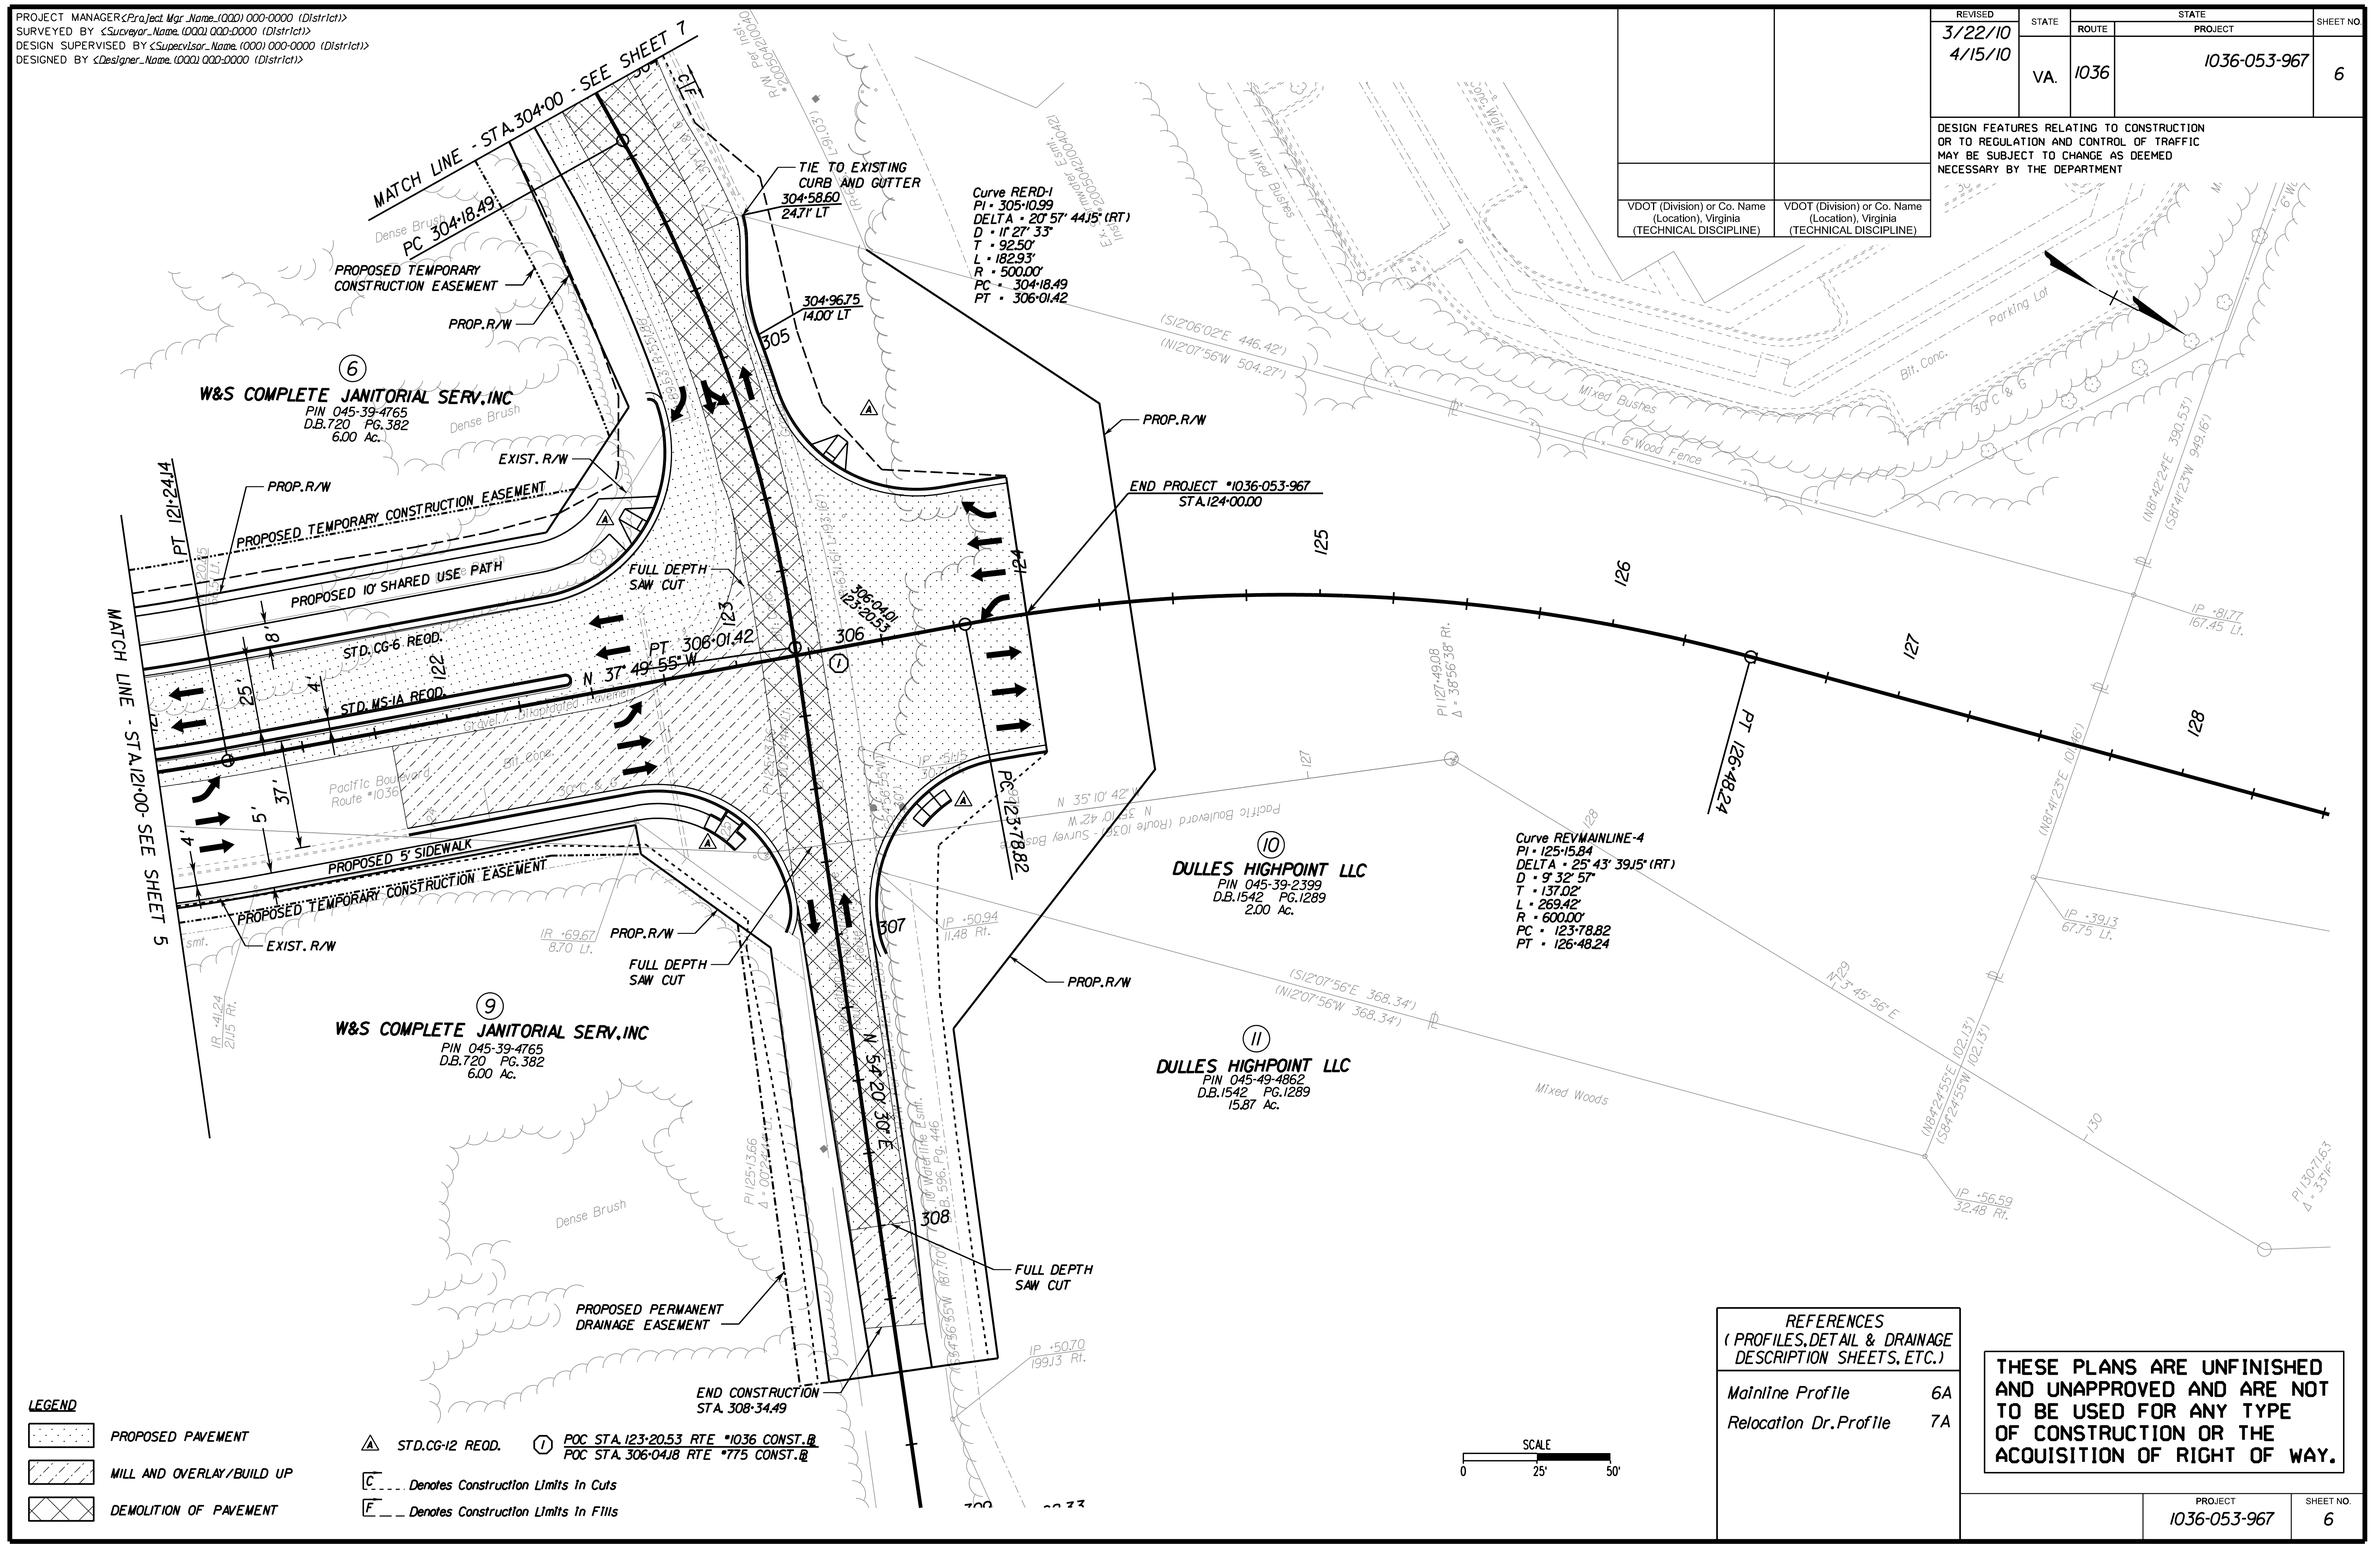

REFERENCES (PROFILES, DETAIL & DRAINAGE DESCRIPTION SHEETS, ETC.)	
Mainline Profile	6A
Relocation Dr. Profile	7A

THESE PLANS ARE UNFINISHED AND UNAPPROVED AND ARE NOT TO BE USED FOR ANY TYPE OF CONSTRUCTION OR THE ACQUISITION OF RIGHT OF WAY.

PROJECT	SHEET NO.
1036-053-967	6

4/15/2010