Citizen Information Meeting

I-64 Exit 91 Interchange and Bridge Improvements at Rte. 285

April 4, 2013

Virginia Department of Transportation

Project Location

Augusta County

North Arrow & Scale

SCALE
0 100 200

Legend

Proposed Road	Existing Right of Way
Proposed Bridge	Proposed Right of Way Line
Proposed Shoulders	Proposed Permanent Drainage Easement
Proposed Grass Median	Proposed Permanent Slope Easement
Proposed Concrete Median	Proposed Temp. Construction Easement
Proposed Shared Use Path	Proposed Permanent Utility Easement
Stormwater Management Basin	Proposed Limits of Construction - Cut
Signal	Proposed Limits of Construction - Fill

Contact Information

Wayne F. Nolde, PE, CCM
Staunton District Southern Area Construction Engineer
Virginia Department of Transportation
811 Commerce Road
Staunton, VA 24401

Comments may also be sent to:
wayne.nolde@VDOT.Virginia.gov

I-64 Exit 91 Interchange and Bridge Improvements at Rte. 285
Augusta County, Virginia

State Project Number 0064-007-111, PE101, RW201, C501, B627
UPC 75877
Federal Project Number NH-064-2(152)

These plans are unfinished and unapproved and are not to be used for any type of construction or the acquisition of right of way. Additional easements for utility relocations may be required beyond the proposed right-of-way shown on these plans.
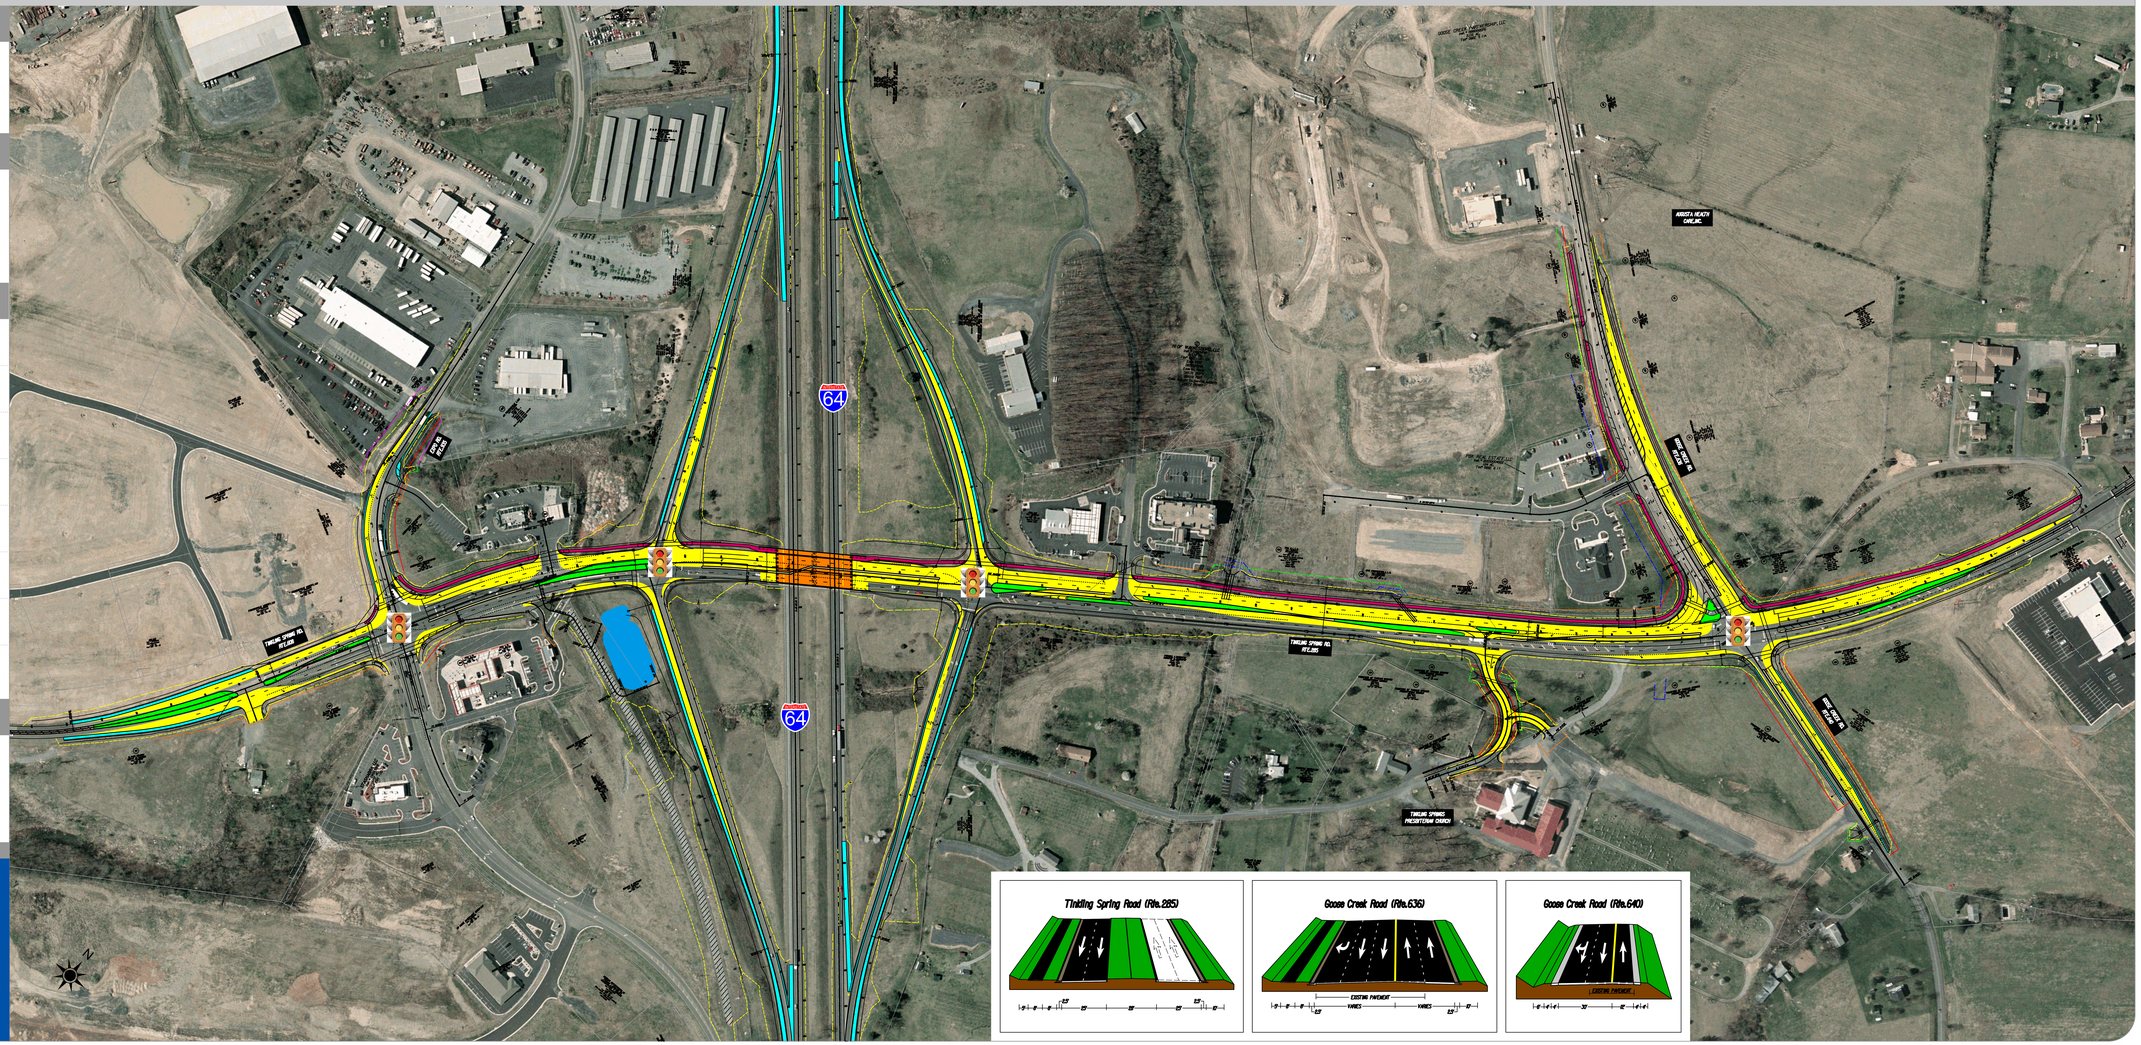
Imagery Courtesy of the Commonwealth of Virginia, copyright 2011.