Rte 29 Bypass Project

Display 7

Virginia Department of Transportation

Project Location

City of Charlottesville and Albemarle County

North Arrow & Scale

DATE: September 21, 2011

SCALE
0 25 50 75 100
SCALE: 1in = 1000ft

Contact Information

Harold L. Jones, Jr., P.E.
Project Manager
Virginia Department of Transportation
1601 Orange Road
Culpeper, VA 22701

Comments may also be sent to:
Harold.Jones@VDOT.Virginia.gov

Rte. 29 Bypass State Project No. 6029-002-F22
UPC:
Federal Project Number

CITIZEN INFORMATION PLANS
Additional easements for utility relocations may be required beyond the proposed right of way shown on these plans.
Preliminary easement for utility relocations are approximate only and subject to changes as project design is finalized.
These plans are unfinished and unapproved and are not to be used for any type of construction or the acquisition of right of way.

Legend
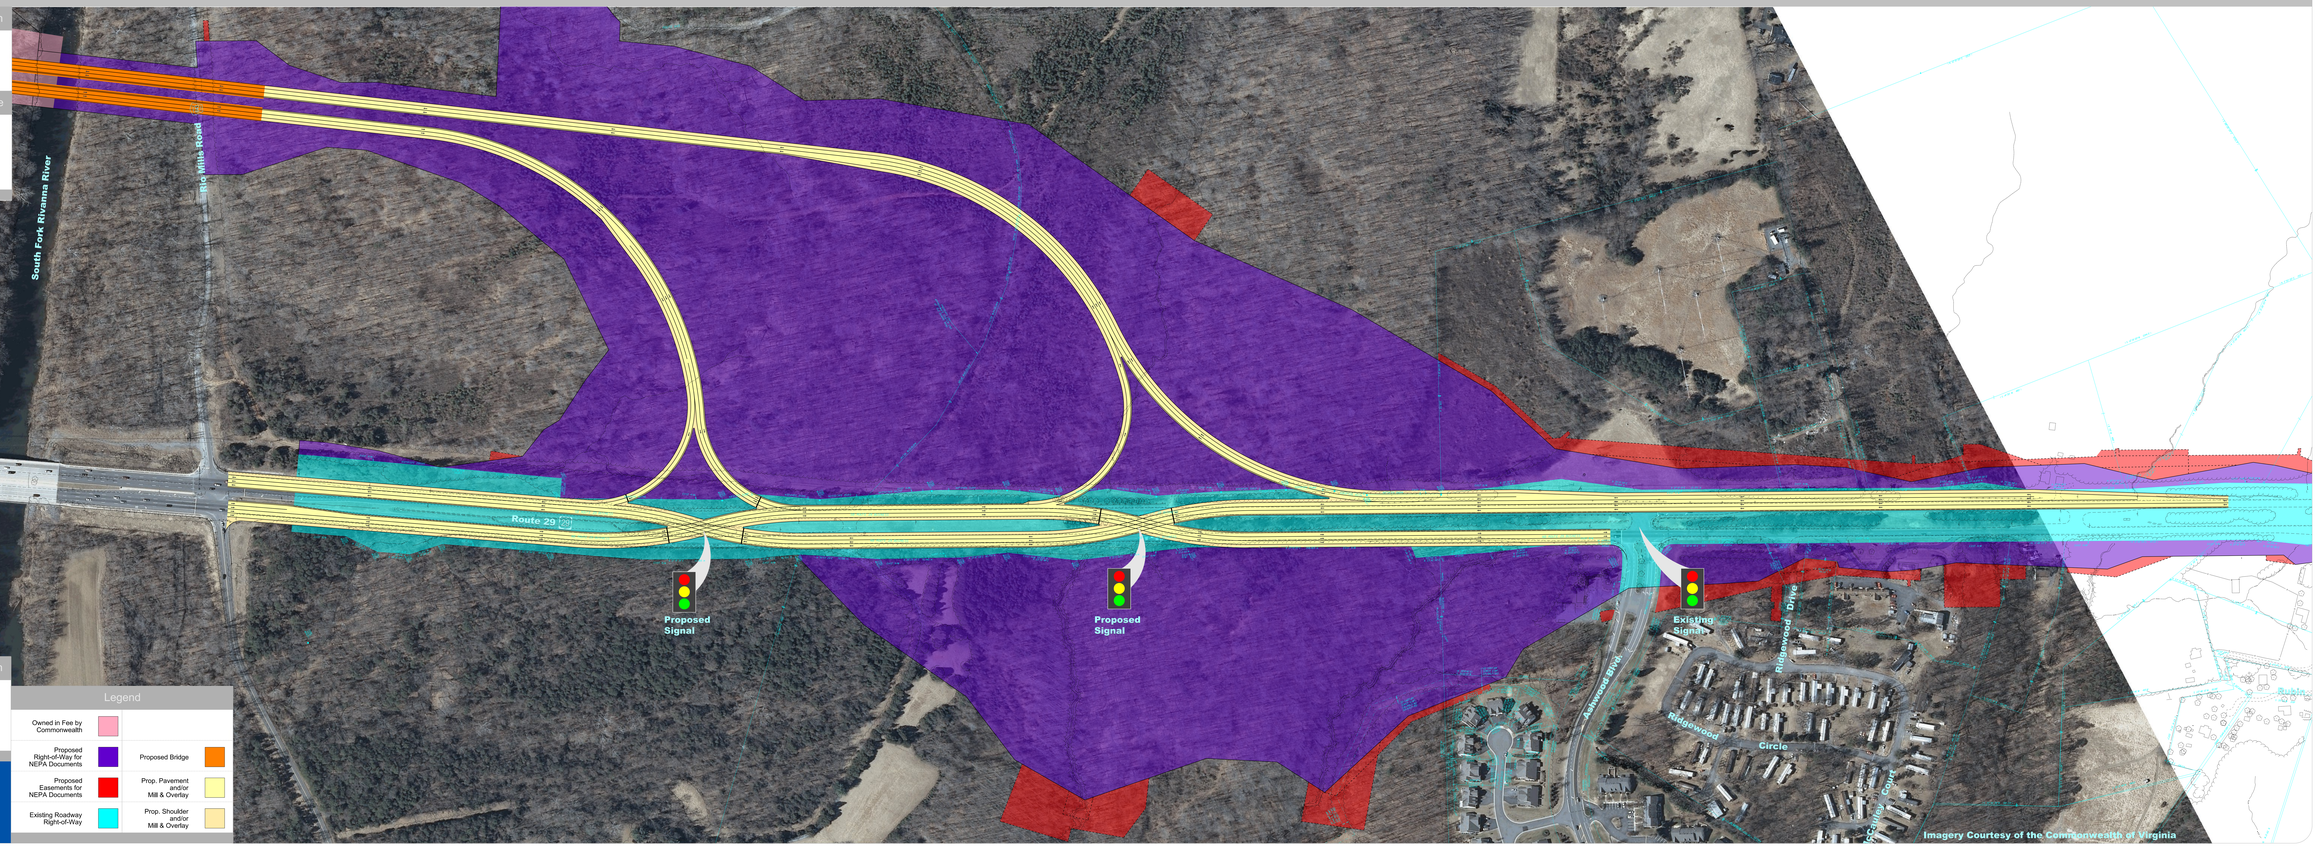
Owned in Fee by Commonwealth			
Proposed Right-of-Way for NEPA Documents		Proposed Bridge	
Proposed Easements for NEPA Documents		Prop. Pavement and/or Mill & Overlay	
Existing Roadway Right-of-Way		Prop. Shoulder and/or Mill & Overlay