Virginia Department of Transportation

Design Overview

Route 606 Bridge Replacement Over I-95 and Route 606 Road Improvements East of I-95

Project Location

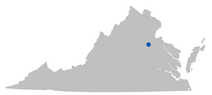

Spotsylvania County, Virginia

North Arrow & Scale

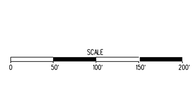

Legend

Proposed Road		Existing Right of Way	
Proposed Paved Shoulder		Existing Easement	
Proposed Bridge		Proposed Right of Way Line	
Proposed Grass / Landscaped Area		Proposed Limited Access	
Proposed Sidewalk / Concrete Areas		Proposed Permanent Drainage Easement	
Signal		Proposed Temp. Construction Easement	
Proposed Cut/Fill Limits		Potential Connection to Existing I-95 NB Ramp	
		Potential Additional R/W Necessary to Accomodate Connection to Existing I-95 NB Ramp	

Contact Information

Mr. Robert Ridgell, PE
Project Manager
Virginia Department of Transportation
87 Deacon Road
Fredericksburg, Va 22405
Robert.Ridgell@VDOT.Virginia.gov

Comments may also be sent to:
Darragh.Frye@VDOT.Virginia.gov

Route 606 Bridge Replacement Over I-95 and
Route 606 Road Improvements East of I-95
Spotsylvania County, Virginia

0606-088-653, C501 / 0606-088-622, B634
UPC 105463 / 100829
STP-5111(272) / BR-511(237)
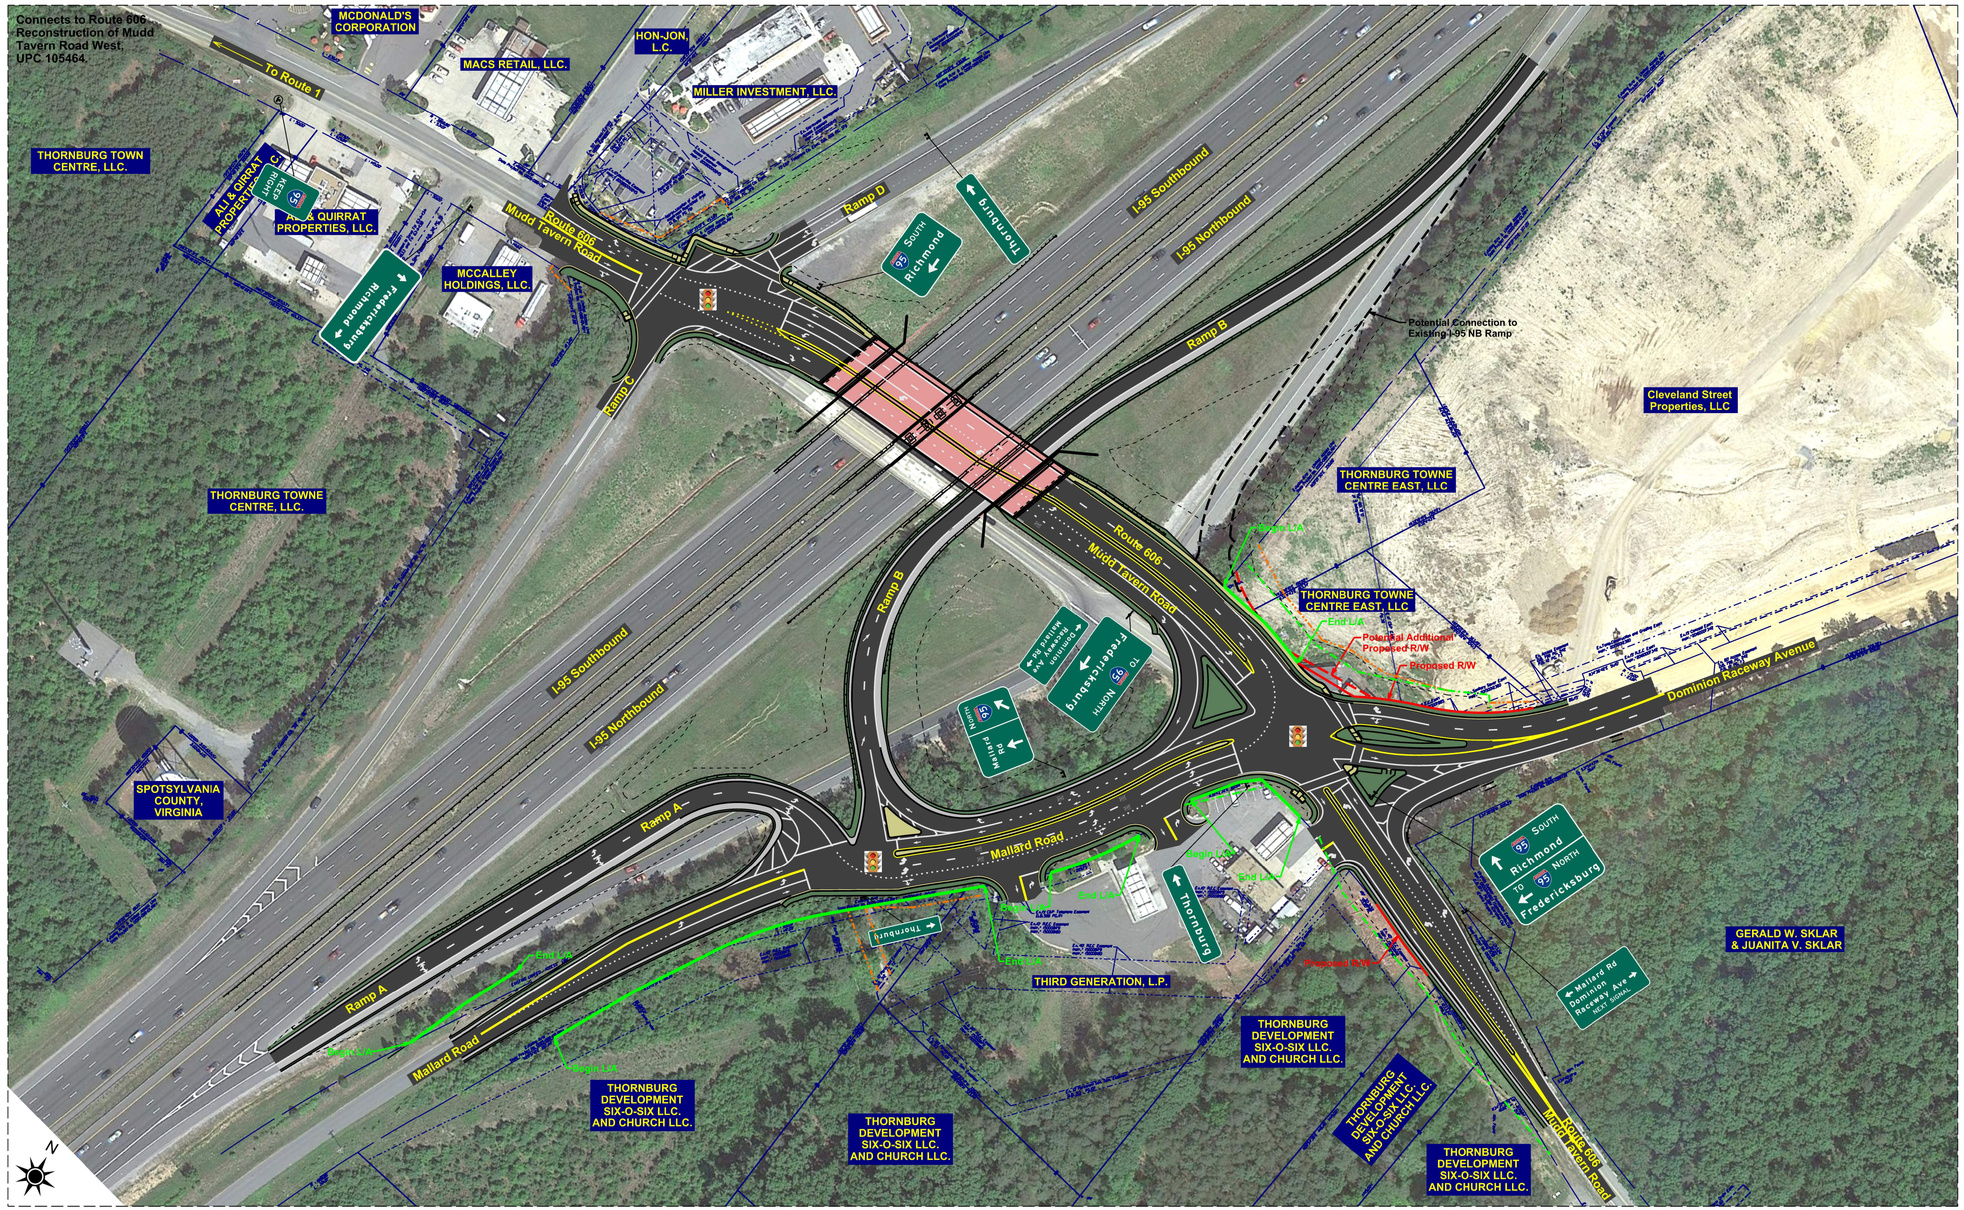
These plans are unfinished and unapproved and are not to be used for any type of construction or the acquisition of right of way. Additional easements for construction and for utility relocations may be required beyond the proposed right-of-way shown on these plans.