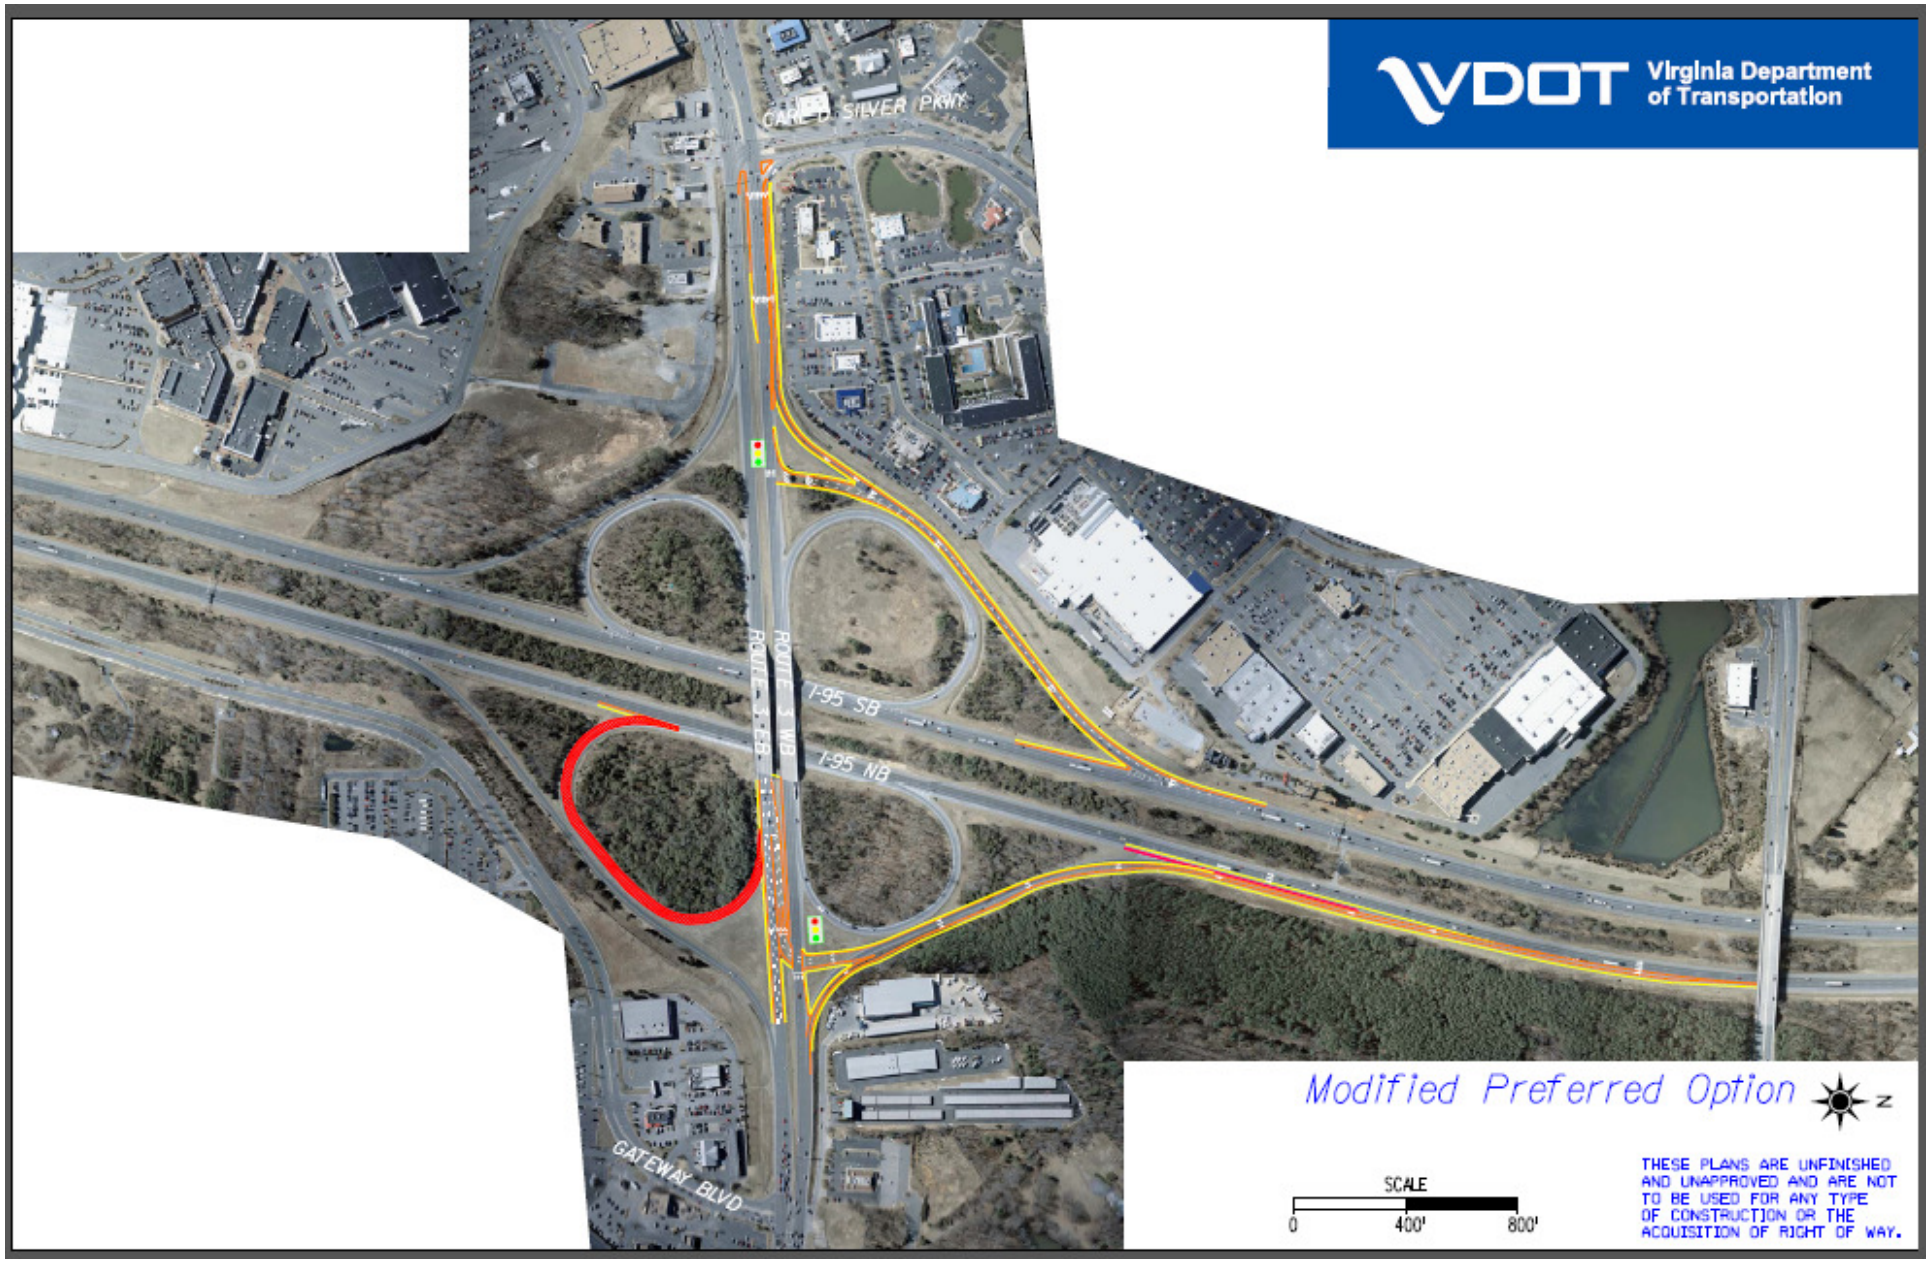
VDOT Virginia Department of Transportation
GARY J. SILVER PKWY
ROUTE 3 WB
I-95 SB
I-95 NB
GATEWAY BLVD
Modified Preferred Option
N
SCALE
0
400'
800'
THESE PLANS ARE UNFINISHED AND UNAPPROVED AND ARE NOT TO BE USED FOR ANY TYPE OF CONSTRUCTION OR THE ACQUISITION OF RIGHT OF WAY.