VDOT Virginia Department of Transportation

Approved Design Plan February 21, 2012

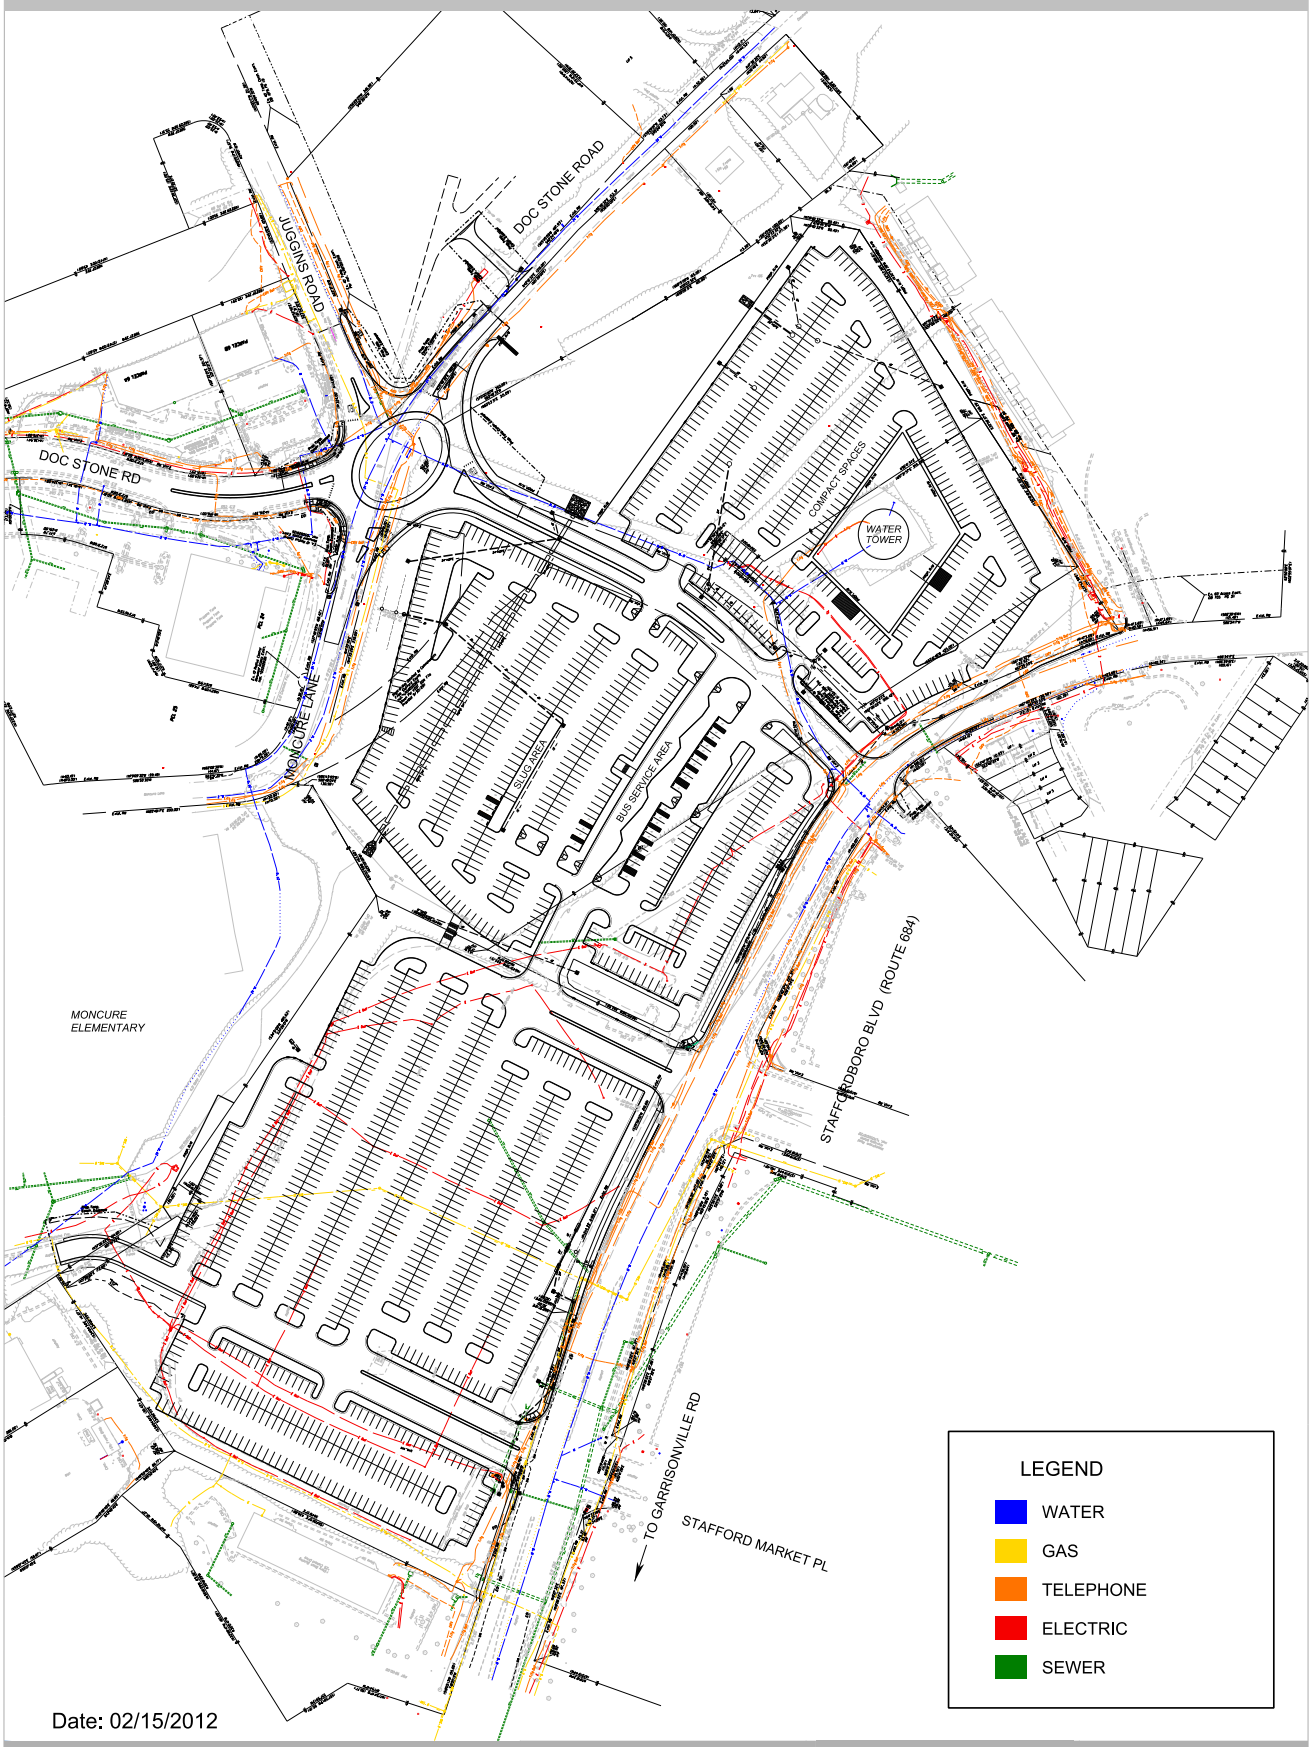

Date: 02/15/2012

Staffordboro Commuter Parking Lot Explansion and
Doc Stone Road Roundabout Connection Project
Stafford, Virginia

State Project: 0684-089-601
UPC 97552
Federal Project: CM-089-6(111)

These plans are unfinished and unapproved and are not to be used for any type of construction or the acquisition of right of way. Additional easements for utility relocations may be required beyond the proposed right-of-way shown on these plans.

Contact Information

Gregory Huffman
Project Manager
Virginia Department of Transportation
87 Deacon Road
Fredericksburg, VA 22405

Comments may also be sent to:
fredericksburgInfo@VDOT.Virginia.gov
Phone: 1-800-FOR-ROADS (1-800-367-7623)

North Arrow & Scale

N

SCALE

0 80' 160' 240' 320'

Project Location