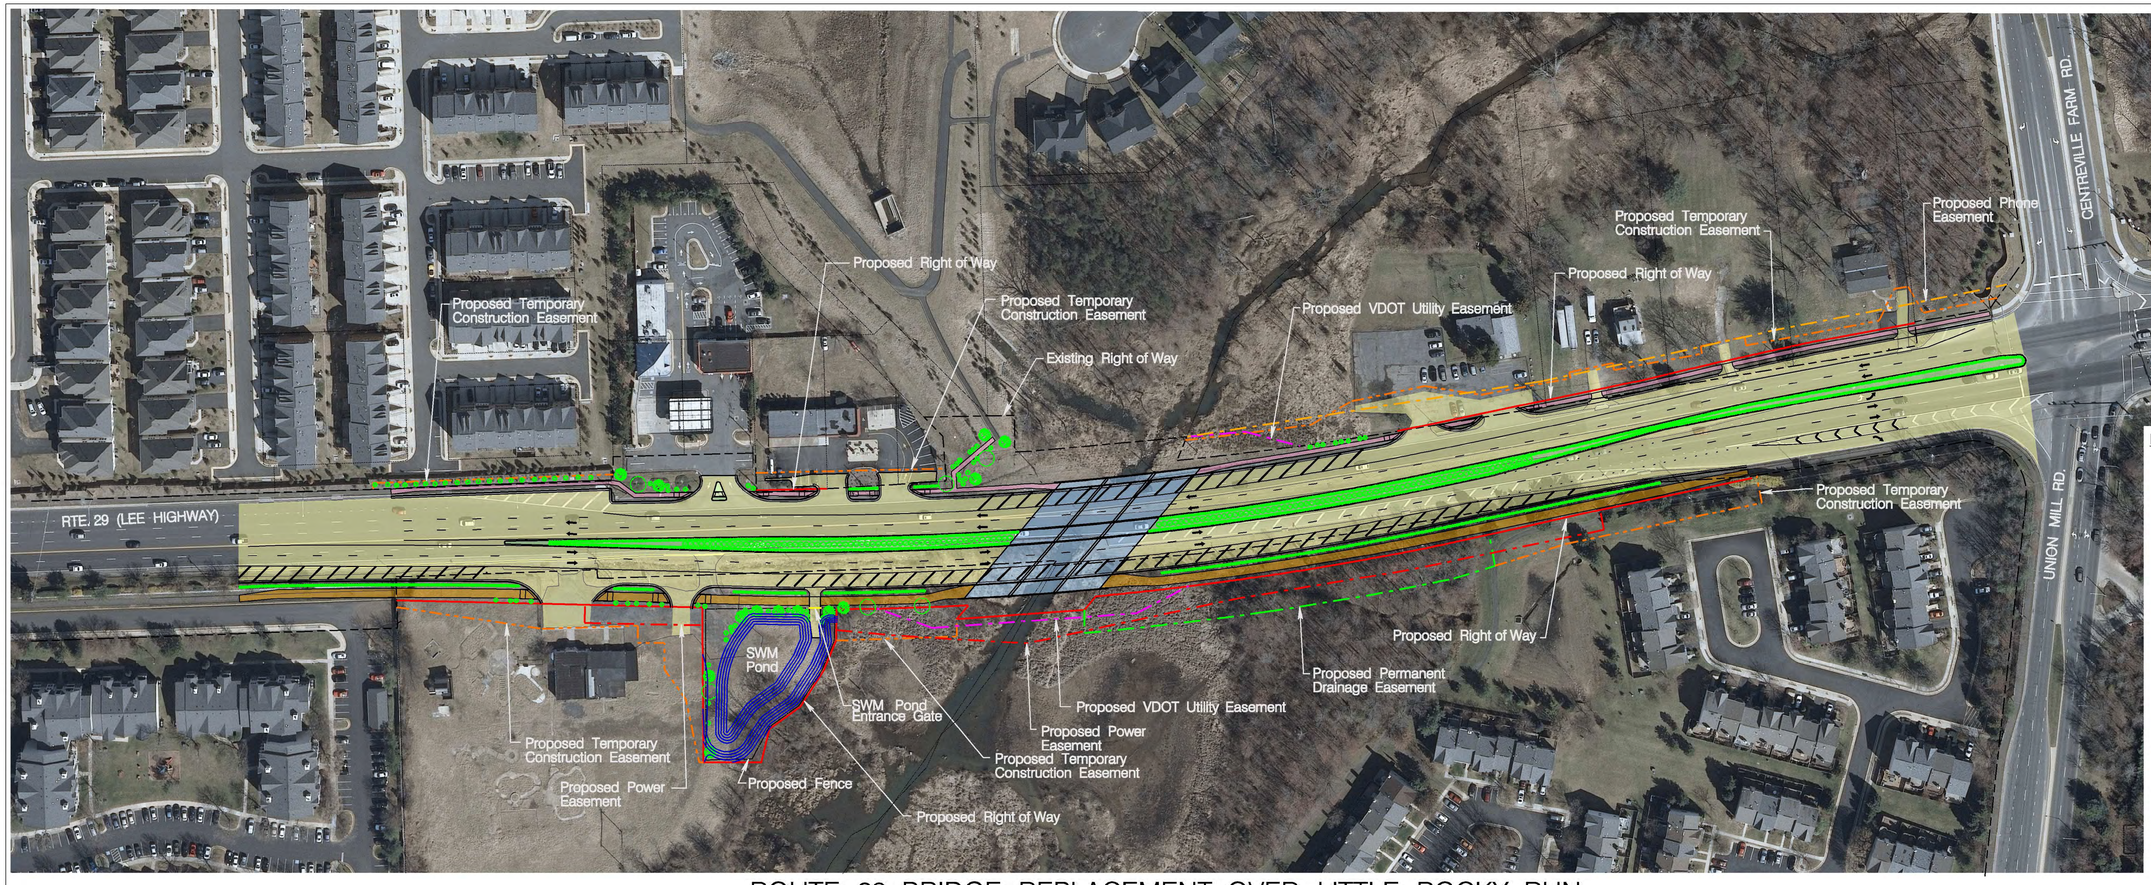

LEGEND:

- Proposed Roadway Improvements
- Proposed Bridge Improvements
- Proposed Median
- Proposed Shared Use Path
- Proposed Sidewalk
- Proposed Right of Way
- Proposed Phone Easement
- Proposed Power Easement
- Proposed Permanent Drainage Easement
- Proposed VDOT Utility Easement
- Proposed Temporary Construction Easement
- Existing Right of Way
- Property Line
- Proposed Landscaping Areas

ROUTE 29 BRIDGE REPLACEMENT OVER LITTLE ROCKY RUN
DESIGN PUBLIC HEARING
VDOT PROJECT NO: 0029–029–158, PE101, R201, B608, C501 – UPC# 77322

Scale 1" = 50'

SCALE
0 50' 100'

VDOT
Virginia Department of Transportation

Imagery Courtesy of the Commonwealth of Virginia