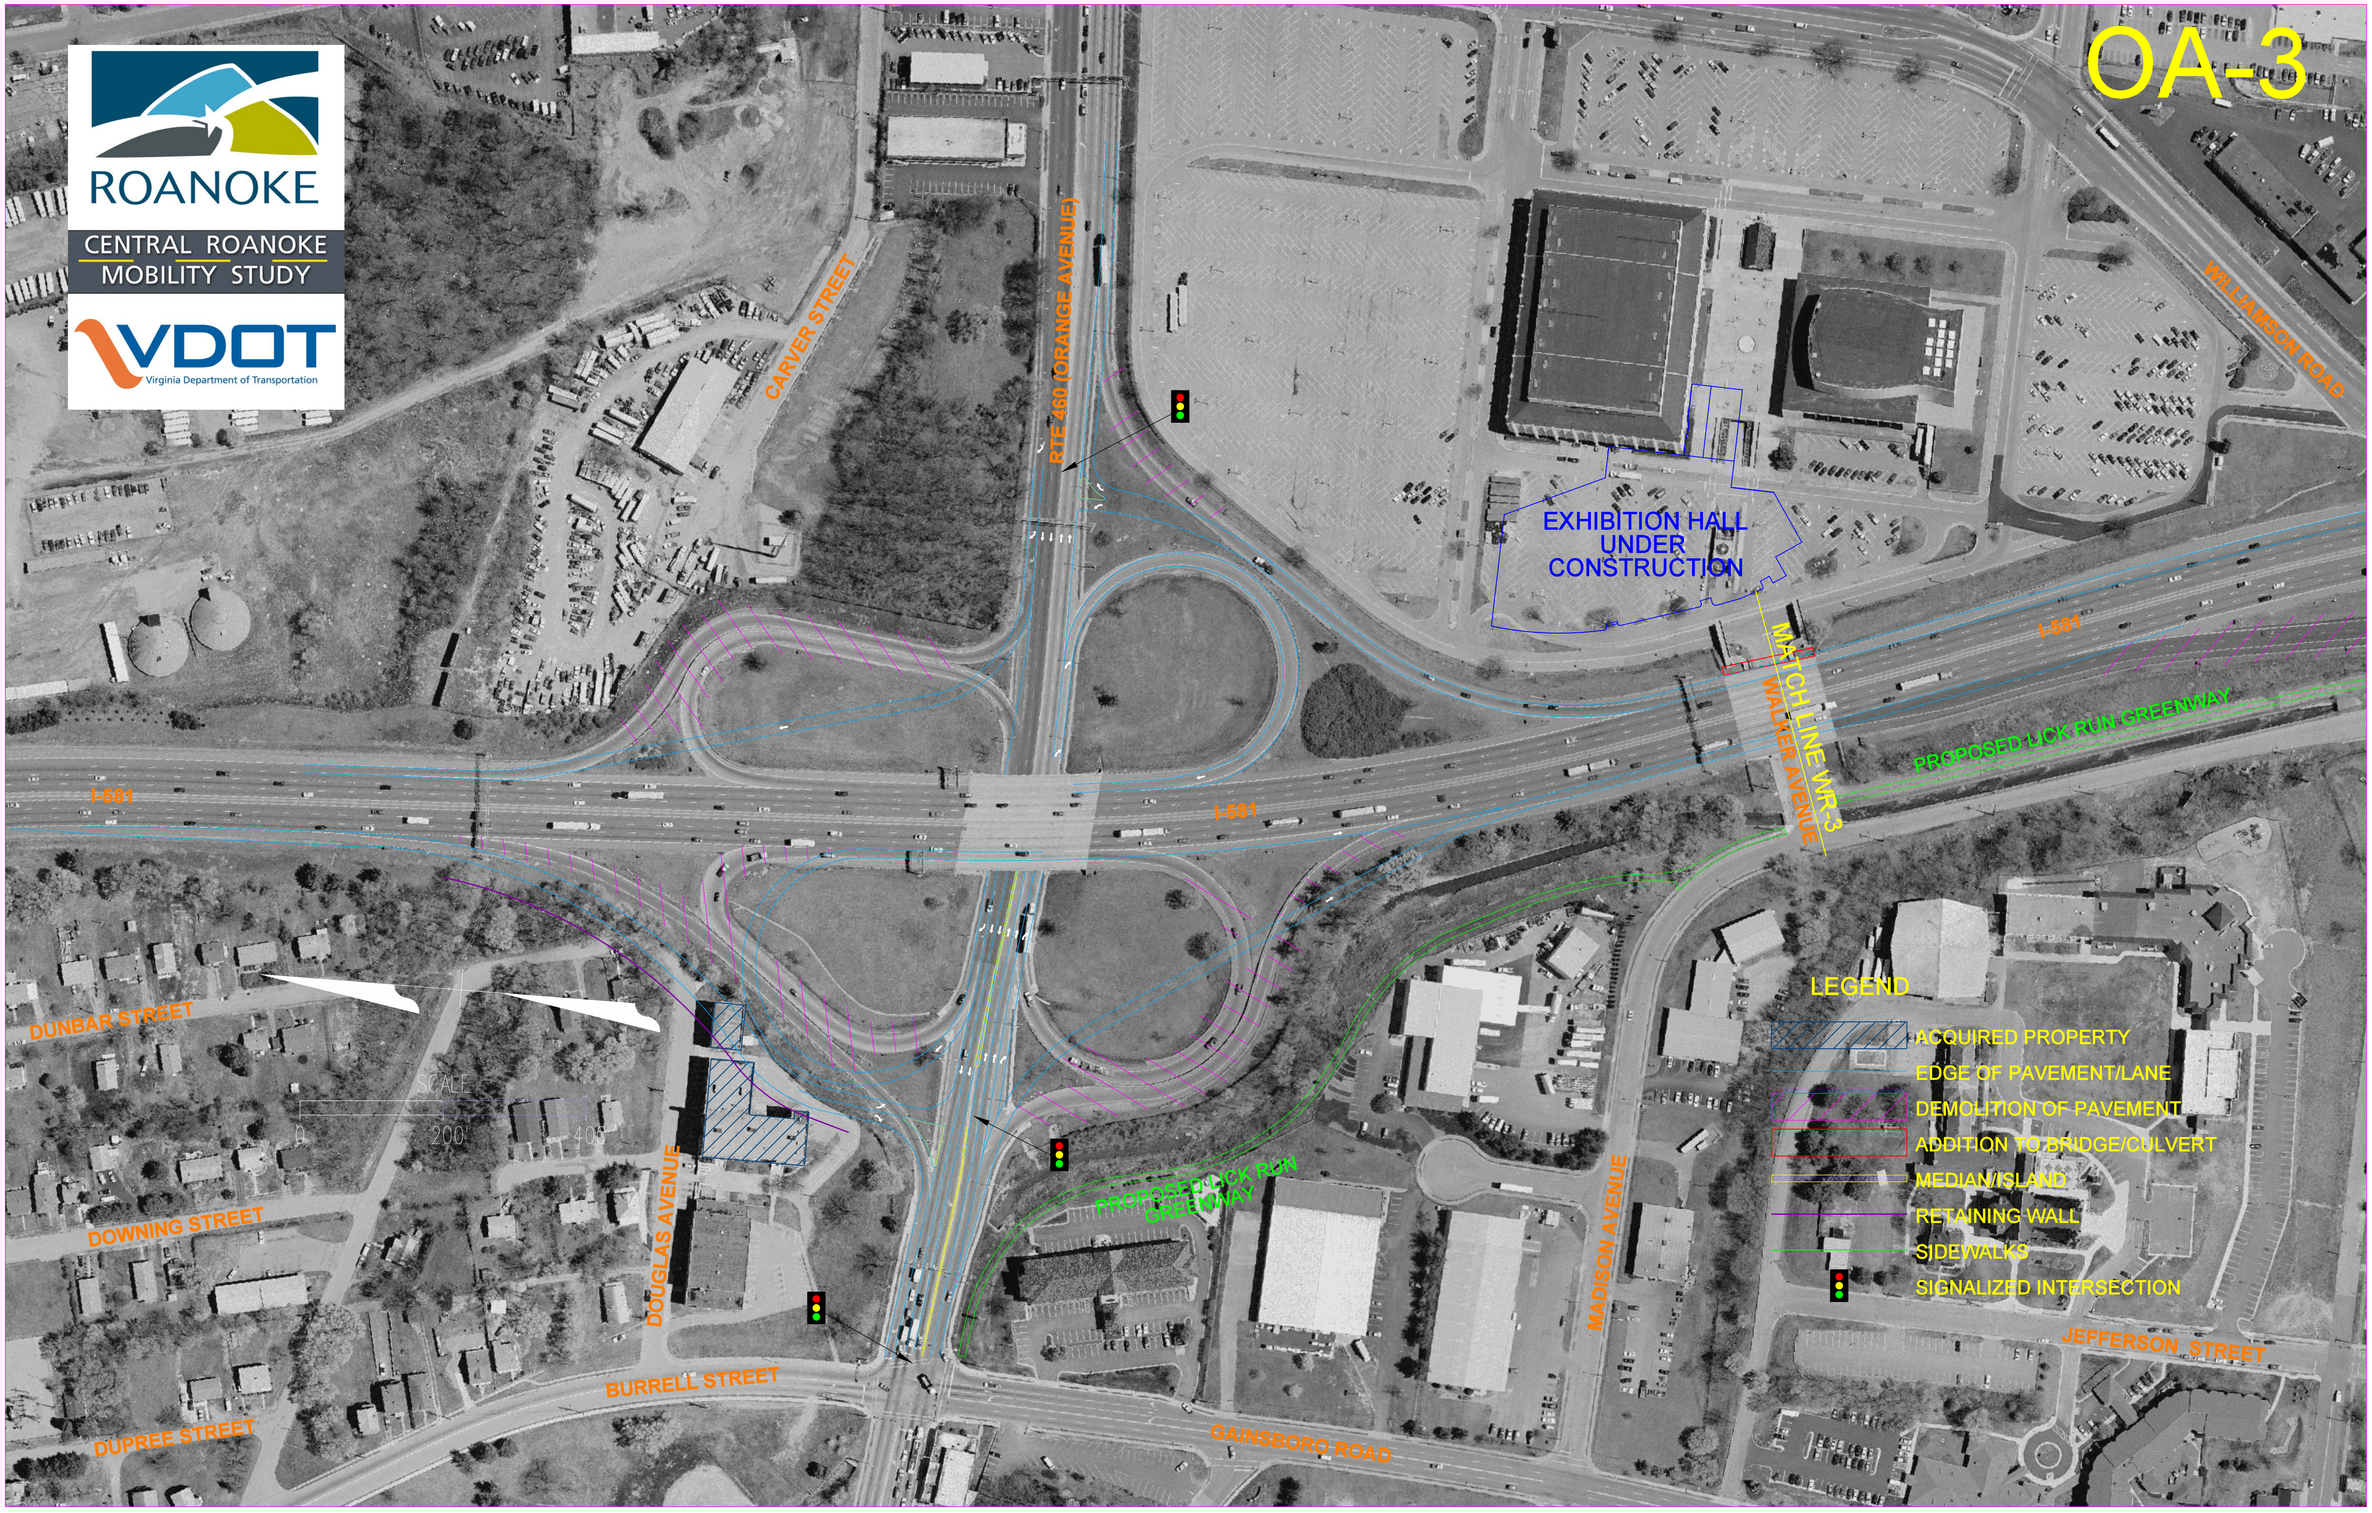
OA-3
ROANOKE
CENTRAL ROANOKE MOBILITY STUDY
VDOT
Virginia Department of Transportation
CARVER STREET
RTE 460 (ORANGE AVENUE)
WILLIAMSON ROAD
EXHIBITION HALL UNDER CONSTRUCTION
I-581
MATCH LINE WR-3
WALKER AVENUE
PROPOSED LICK RUN GREENWAY
DUNBAR STREET
SCALE
0
200'
400'
DOWNING STREET
DOUGLAS AVENUE
BURRELL STREET
DUPREE STREET
GAINSBORO ROAD
MADISON AVENUE
JEFFERSON STREET
LEGEND
ACQUIRED PROPERTY
EDGE OF PAVEMENT/LANE
DEMOLITION OF PAVEMENT
ADDITION TO BRIDGE/CULVERT
MEDIAN/ISLAND
RETAINING WALL
SIDEWALKS
SIGNALIZED INTERSECTION