Virginia Department of Transportation

Lee Street
Temporary Diversion Layout

Project Location

Rockingham County

North Arrow

N

Legend

- Proposed Road
- Existing Right of Way
- Limits of Construction
- Proposed Right of Way Line
- Proposed Concrete Items (Sidewalk, Curb/Gutter, Bridge)
- Proposed Temp. Construction Easement

Typical Section

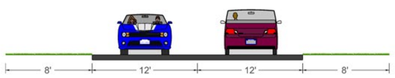

Contact Information

Keith Harrop
Project Manager
Virginia Department of Transportation
801 Commerce Road
Staunton, Va. 24401

Comments may also be sent to:
Keith.Harrop@VDOT.Virginia.gov

Lee Street
Broadway, Virginia

059-177-279,P501
UPC 111099

These plans are unfinished and unapproved and are not to be used for any type of construction or the acquisition of right of way. Additional easements for utility relocations may be required beyond the proposed right-of-way shown on these plans.
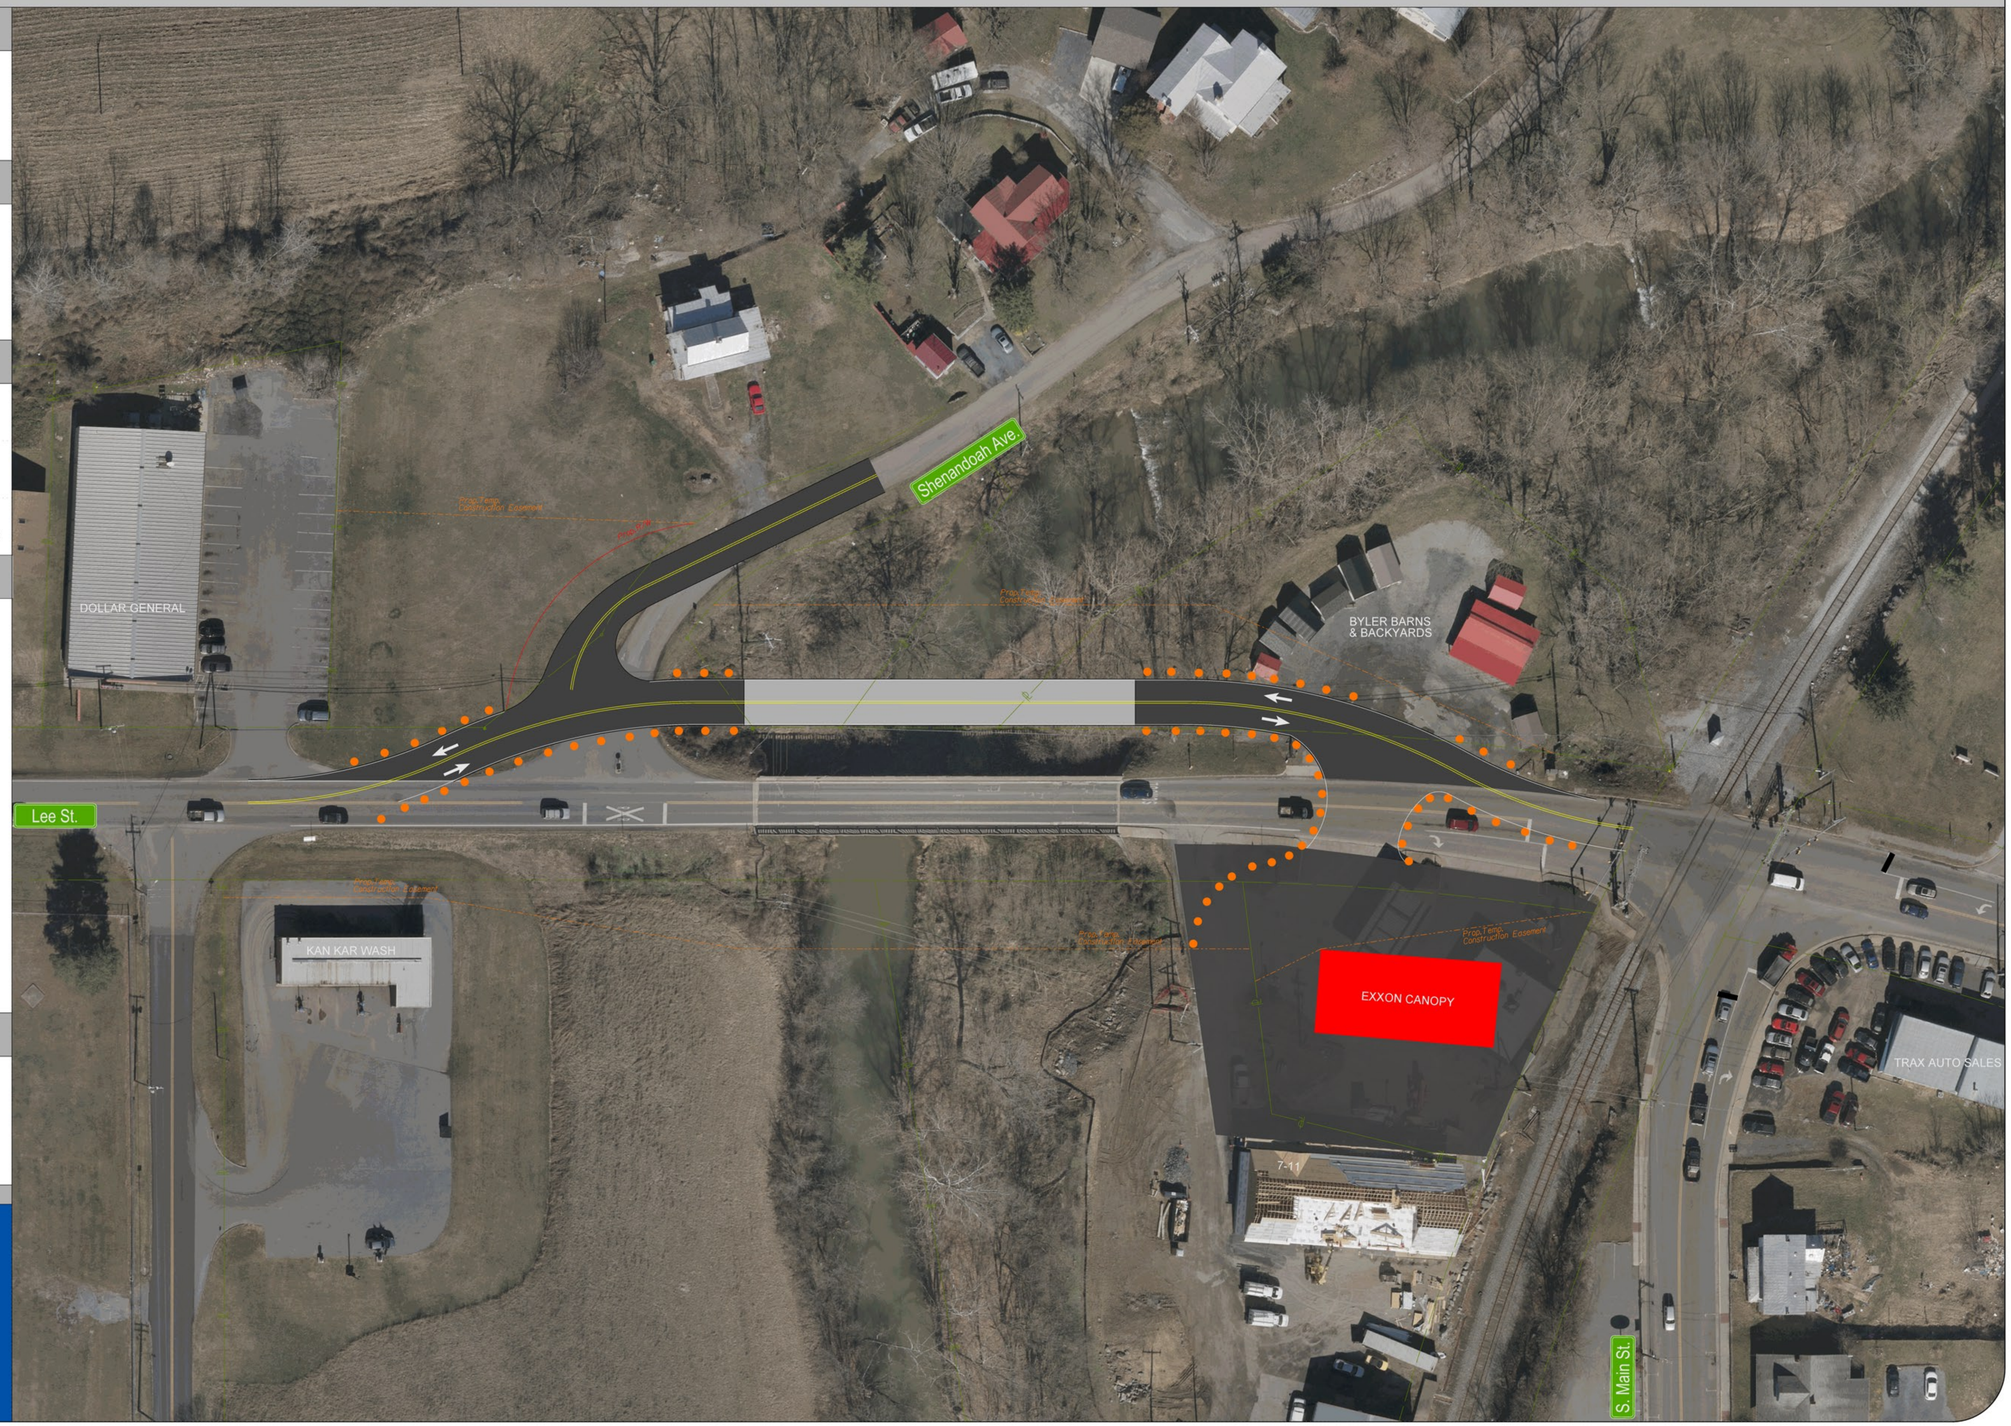
Imagery Courtesy of the Commonwealth of Virginia copyright 2018/2019.