Virginia Department of Transportation

Roadway Improvements Display

Lankford Highway (Route-13) & Stone Road (VA-184) Turn Lanes Improvement

Prepared By:

T3 DESIGN CORPORATION
10340 DEMOCRACY LN
SUITE 305
FAIRFAX, VA 22030
PHONE: 703-359-5861
www.t3design.us

Project Location

Cape Charles
Northampton County

North Arrow & Scale

N

SCALE
0 50' 100' 150' 200'

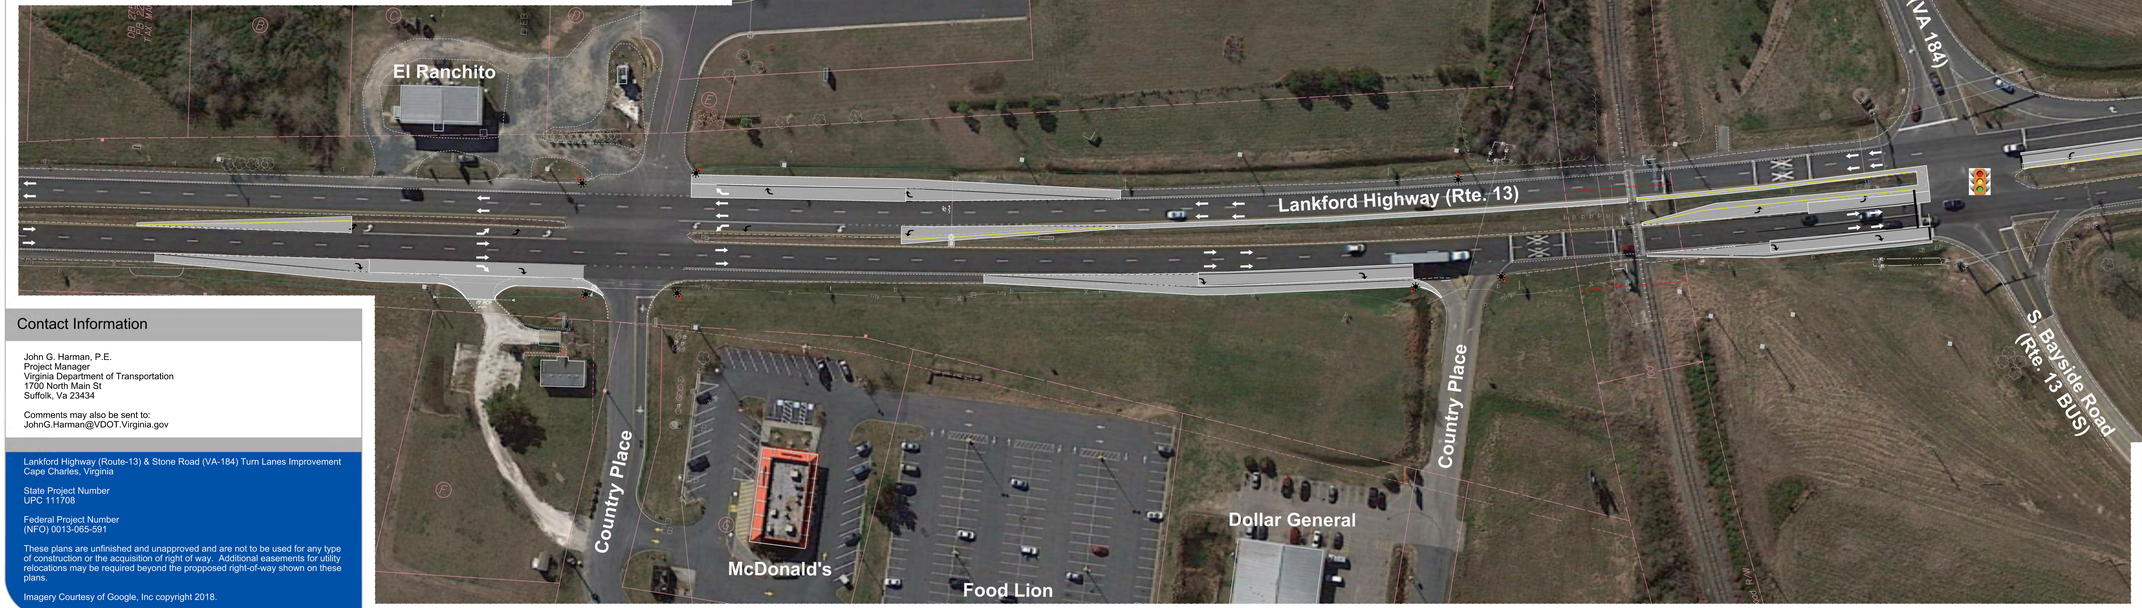

Contact Information

John G. Harman, P.E.
Project Manager
Virginia Department of Transportation
1700 North Main St
Suffolk, Va 23434

Comments may also be sent to:
JohnG.Harman@VDOT.Virginia.gov

Lankford Highway (Route-13) & Stone Road (VA-184) Turn Lanes Improvement
Cape Charles, Virginia

State Project Number
UPC 111708

Federal Project Number
(NFO) 0013-065-591

These plans are unfinished and unapproved and are not to be used for any type of construction or the acquisition of right of way. Additional easements for utility relocations may be required beyond the proposed right-of-way shown on these plans.

Imagery Courtesy of Google, Inc copyright 2018.

Legend

	Proposed Road		Existing Right of Way
	Signal		Temporary Easement Line
	Proposed Limits of Construction		Proposed Lighting Pole