MAINTENANCE OF TRAFFIC AND SEQUENCE OF CONSTRUCTION
STAGE II

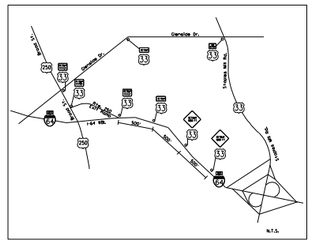

I-195/64 WESTBOUND TO RTE.33 DETOUR
STAGE II

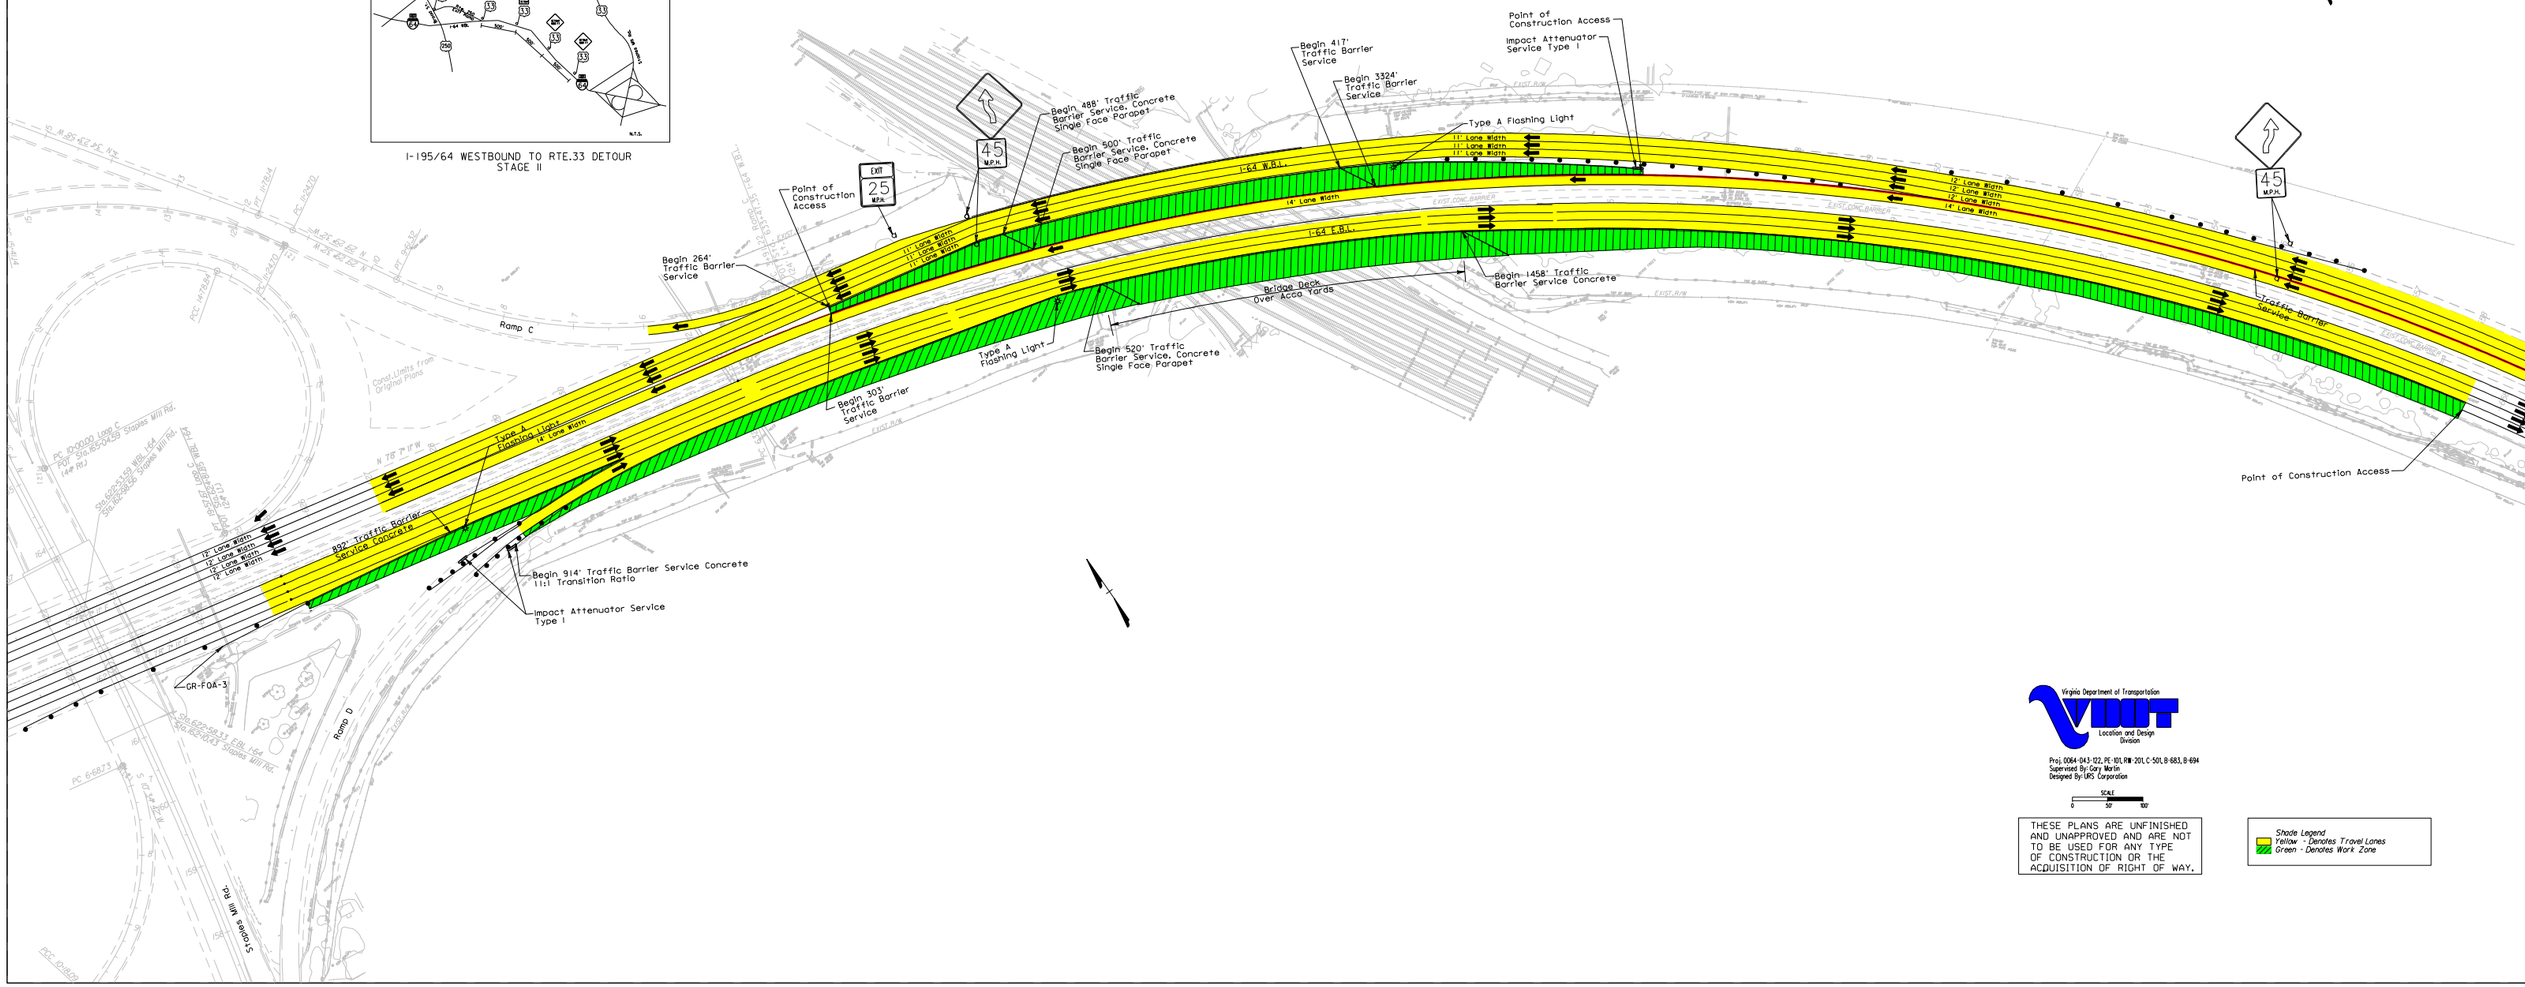

Virginia Department of Transportation
Location and Design Division

Proj. 0064-043-122, PE-101, RW-201, C-501, B-683, B-694
Supervised By: Gary Martin
Designed By: URS Corporation

SCALE
0 50' 100'

THESE PLANS ARE UNFINISHED AND UNAPPROVED AND ARE NOT TO BE USED FOR ANY TYPE OF CONSTRUCTION OR THE ACQUISITION OF RIGHT OF WAY.

Shade Legend
Yellow - Denotes Travel Lanes
Green - Denotes Work Zone

...\64projectshowing\mot2.dgn 05/04/04 01:39:19 PM