I-66/Rte. 15 Interchange Reconstruction

State Proj. No.: 0066-076-074, Federal Proj. No.: IM-066-1(341), UPC 100566

Virginia Department of Transportation

Overall Project Exhibit

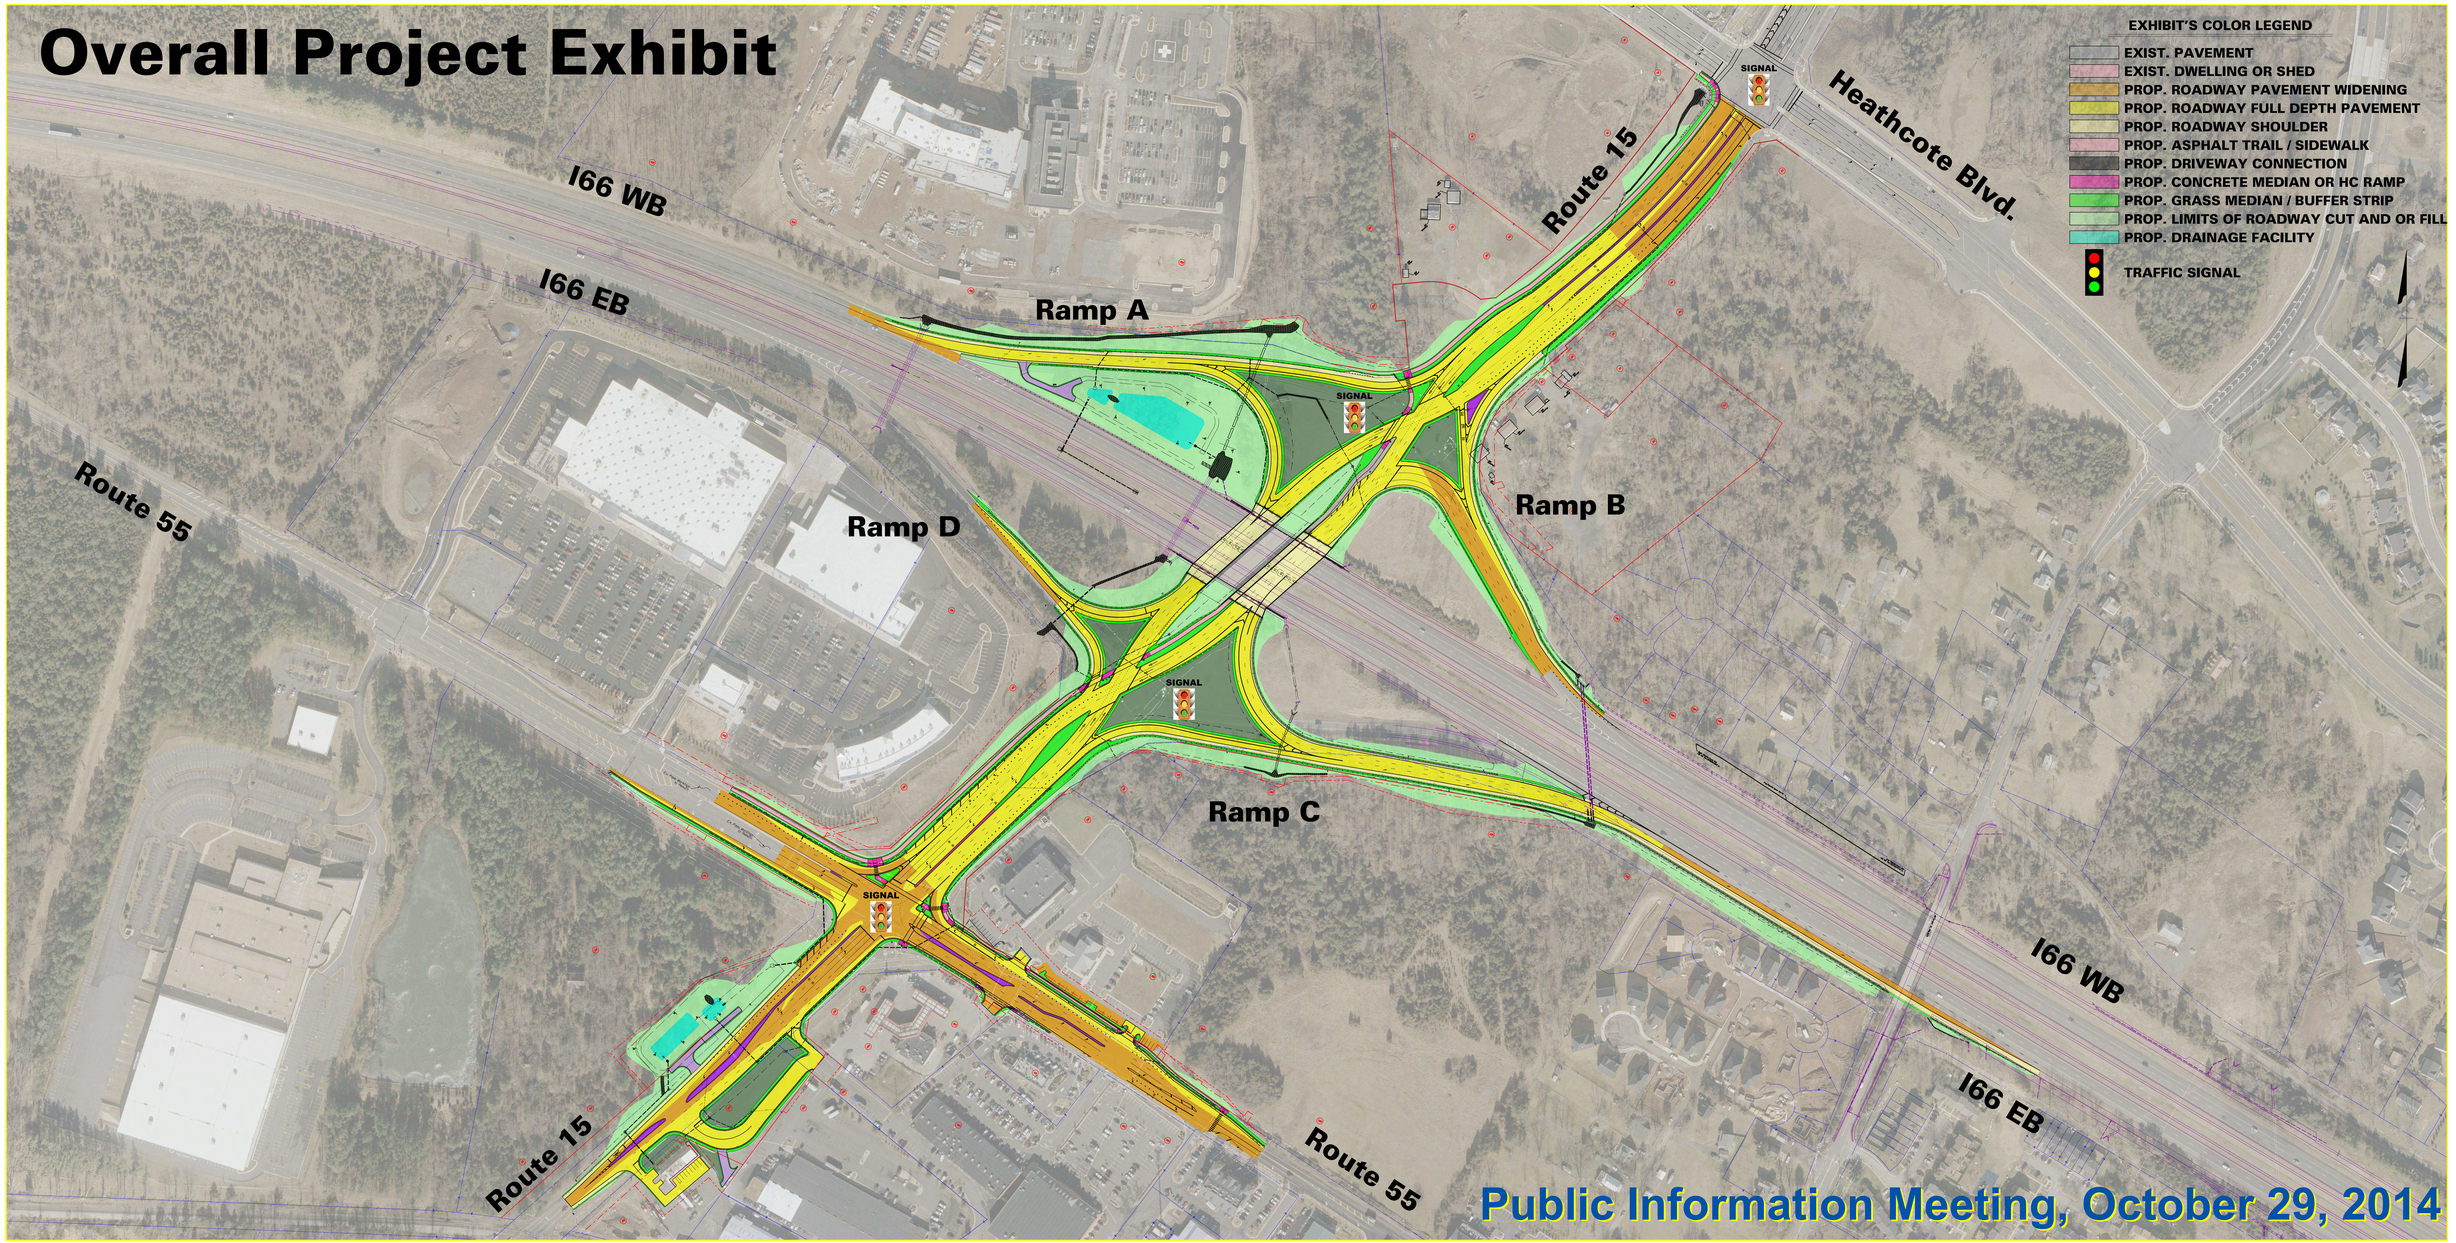

Public Information Meeting, October 29, 2014