TYPICAL SECTIONS

Secondary

Rural Half Section

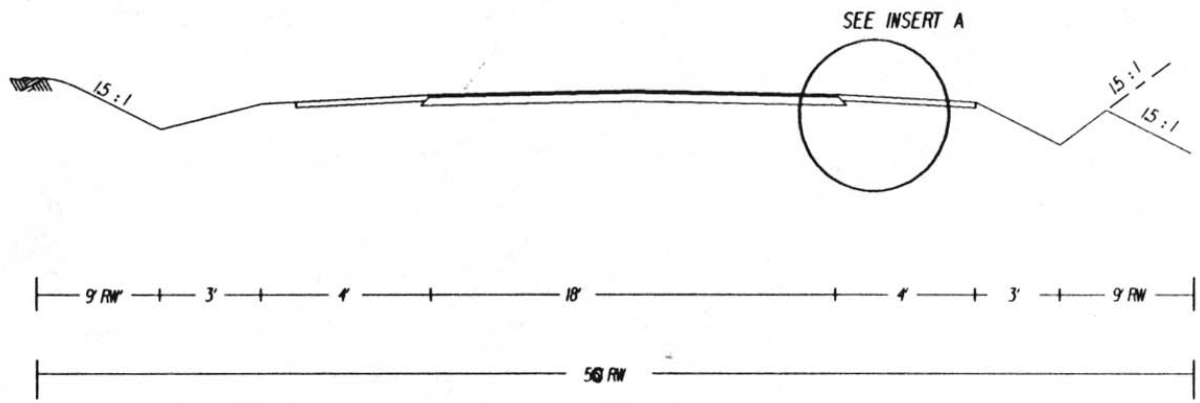

INSERT A

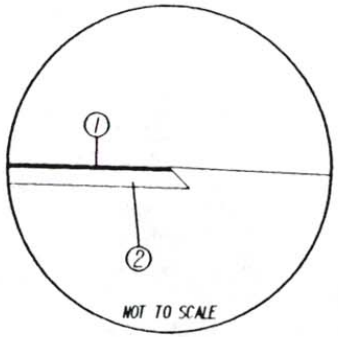

1. BLOT SEAL COAT TYD
2. 8" 21B (EXTEND 21B 1' INTO SHOULDER OR INDER CURB & GUTTER

INSERT B

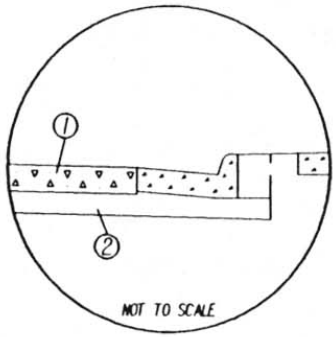

1. 2" SM
2. 8" 21B (EXTEND 21B 1' INTO SHOULDER OR INDER CURB & GUTTER
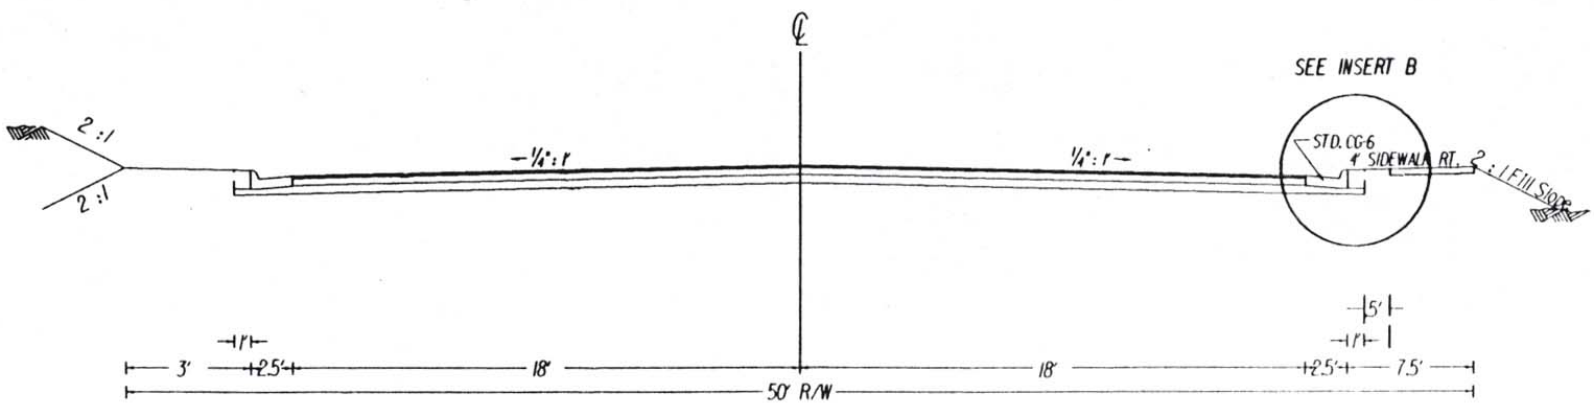
Urban