Virginia Department of Transportation

Aerial Overview

Route 606 (Mudd Tavern Road) Improvements and Bridge Replacement

Project Location

Spotsylvania, Virginia

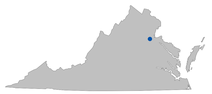

North Arrow & Scale

SCALE

0 50' 100' 150' 200'

N

Legend

- Proposed Road
- Proposed Bridge
- Proposed Sidewalk
- Stormwater Management Basin
- Signal
- Proposed Limits of Construction - Cut (C)
- Existing Right of Way
- Proposed Right of Way Line
- Proposed Permanent Easement
- Proposed Temporary Easement
- Proposed Limited Access Line
- Proposed Limits of Construction - Fill (F)

Contact Information

Troy Eisenberger, P.E.
Project Manager
Virginia Department of Transportation
87 Deacon Road
Fredericksburg, Va 22405

Comments may also be sent to:
Troy.Eisenberger@VDOT.Virginia.gov

Route 606 (Mudd Tavern Road) Improvements and Bridge Replacement
Spotsylvania, Virginia

0606-088-653, C501/606-088-622, B634
UPC 105463/100829
STP-5111(272)/BR-5111(237)

These plans are unfinished and unapproved and are not to be used for any type of construction or the acquisition of right of way. Additional easements for utility relocations may be required beyond the propposed right-of-way shown on these plans.
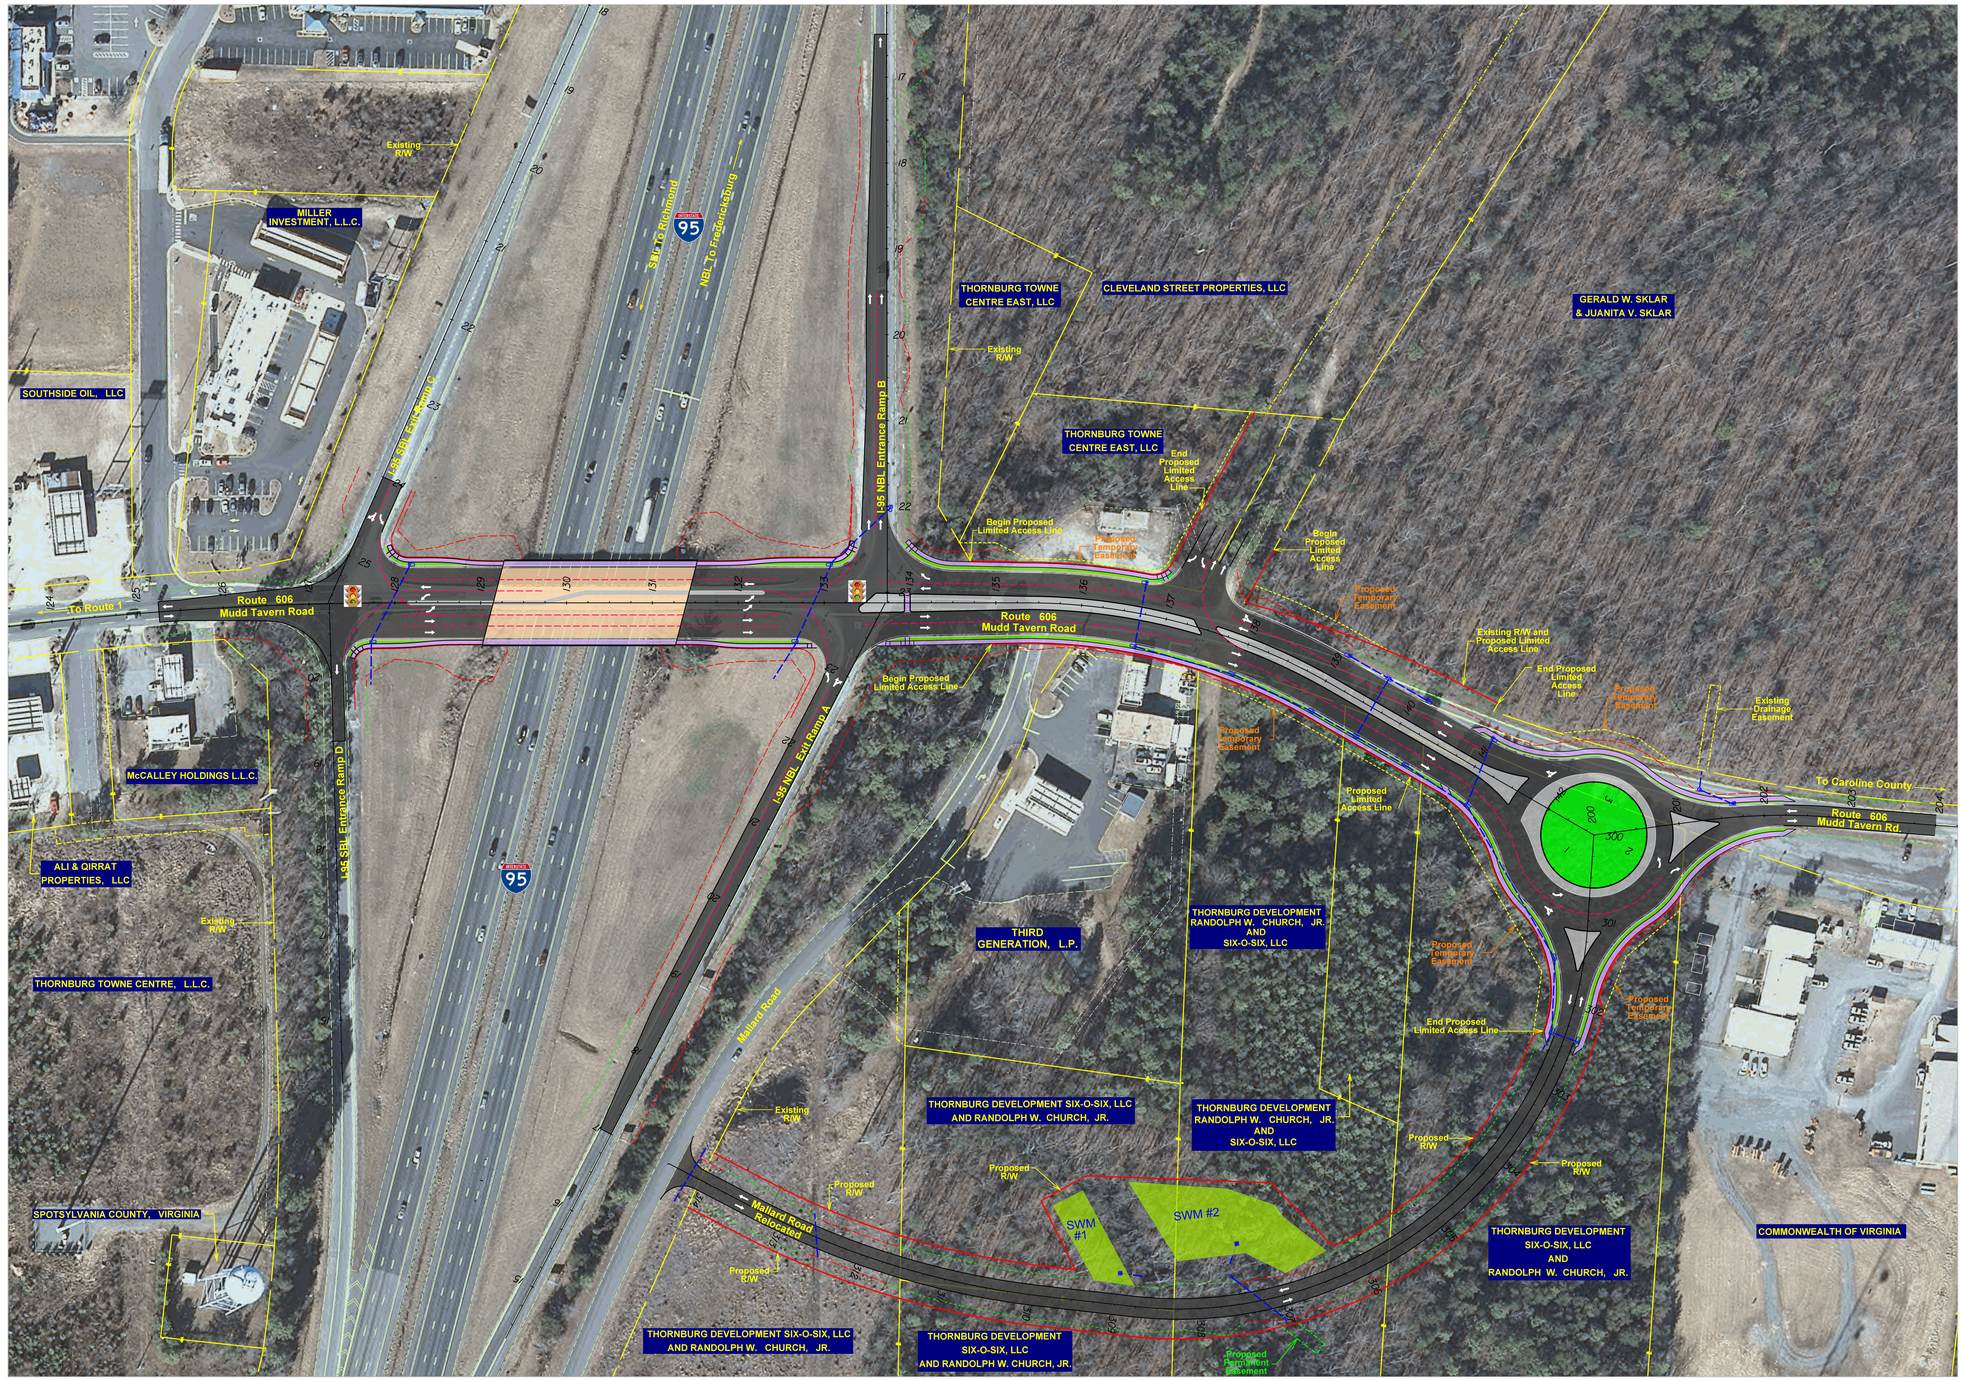
Imagery Courtesy of the Commonwealth of Virginia copyright 2009/2010.