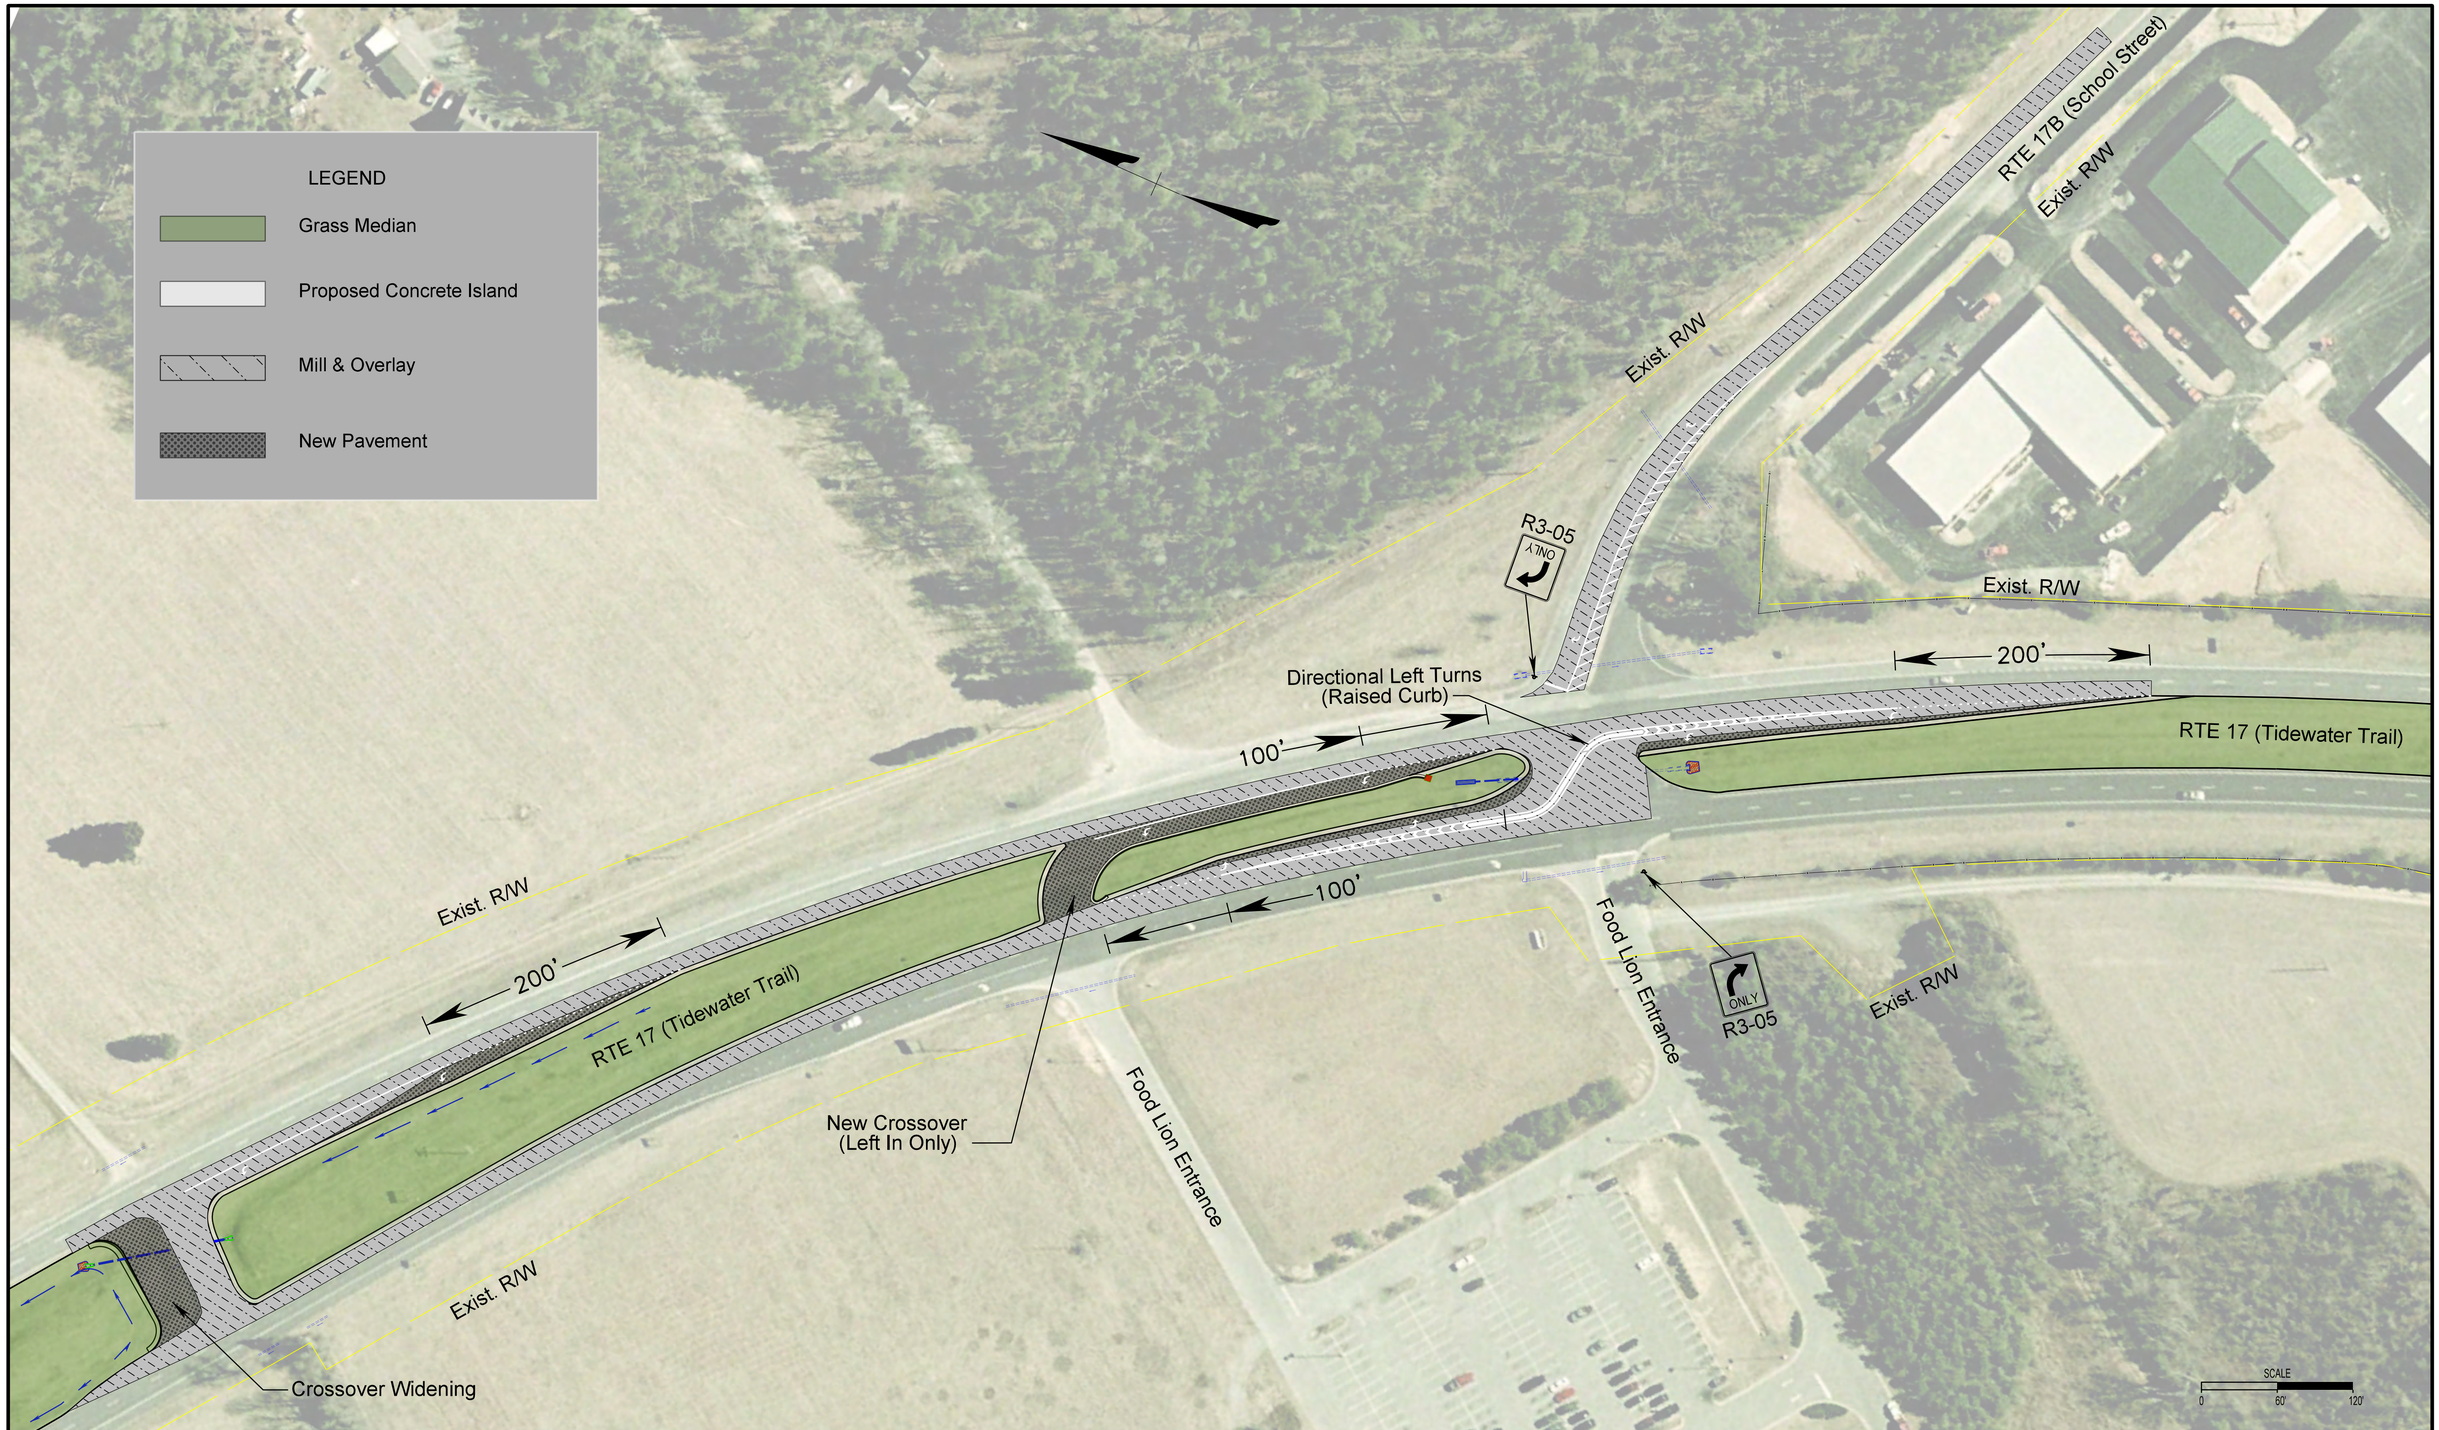

VOLKERT

INTERSECTION IMPROVEMENTS

ROUTE 17 & 17B

VDOT

T:\233009 - Rte 17 & Rte 17 N Business TO\12-025A\07 Design\DGN\Exhibits\ALT-1- Rt 17 & 17B 60 Scale.dgn