Candlers Mountain Road Corridor Study

Project 3 - Murray Place and River Ridge Mall Continuous Green T Intersection Improvements

Virginia Department of Transportation

Project Location

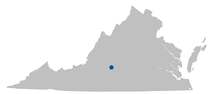

Lynchburg, Virginia

North Arrow & Scale

N

SCALE
0 50' 100'

Legend

- Proposed Asphalt Roadway
- Potential Acquisition Area
- Proposed Landscaped Median
- Proposed Concrete Items
- Existing Property Line
- Existing Right of Way
- Proposed Right of Way Line
- Proposed Curb or Curb and Gutter
- Signal

Contact Information

Rick Youngblood
Project Manager
Virginia Department of Transportation
4219 Campbell Ave.
Lynchburg, Virginia 24501

Comments may also be sent to:
rick.youngblood@VDOT.Virginia.gov

Candlers Mountain Road Corridor Study
Lynchburg, Virginia

These plans are unfinished and unapproved and are not to be used for any type of construction or the acquisition of right of way. Additional easements for utility relocations may be required beyond the proposed right-of-way shown on these plans.
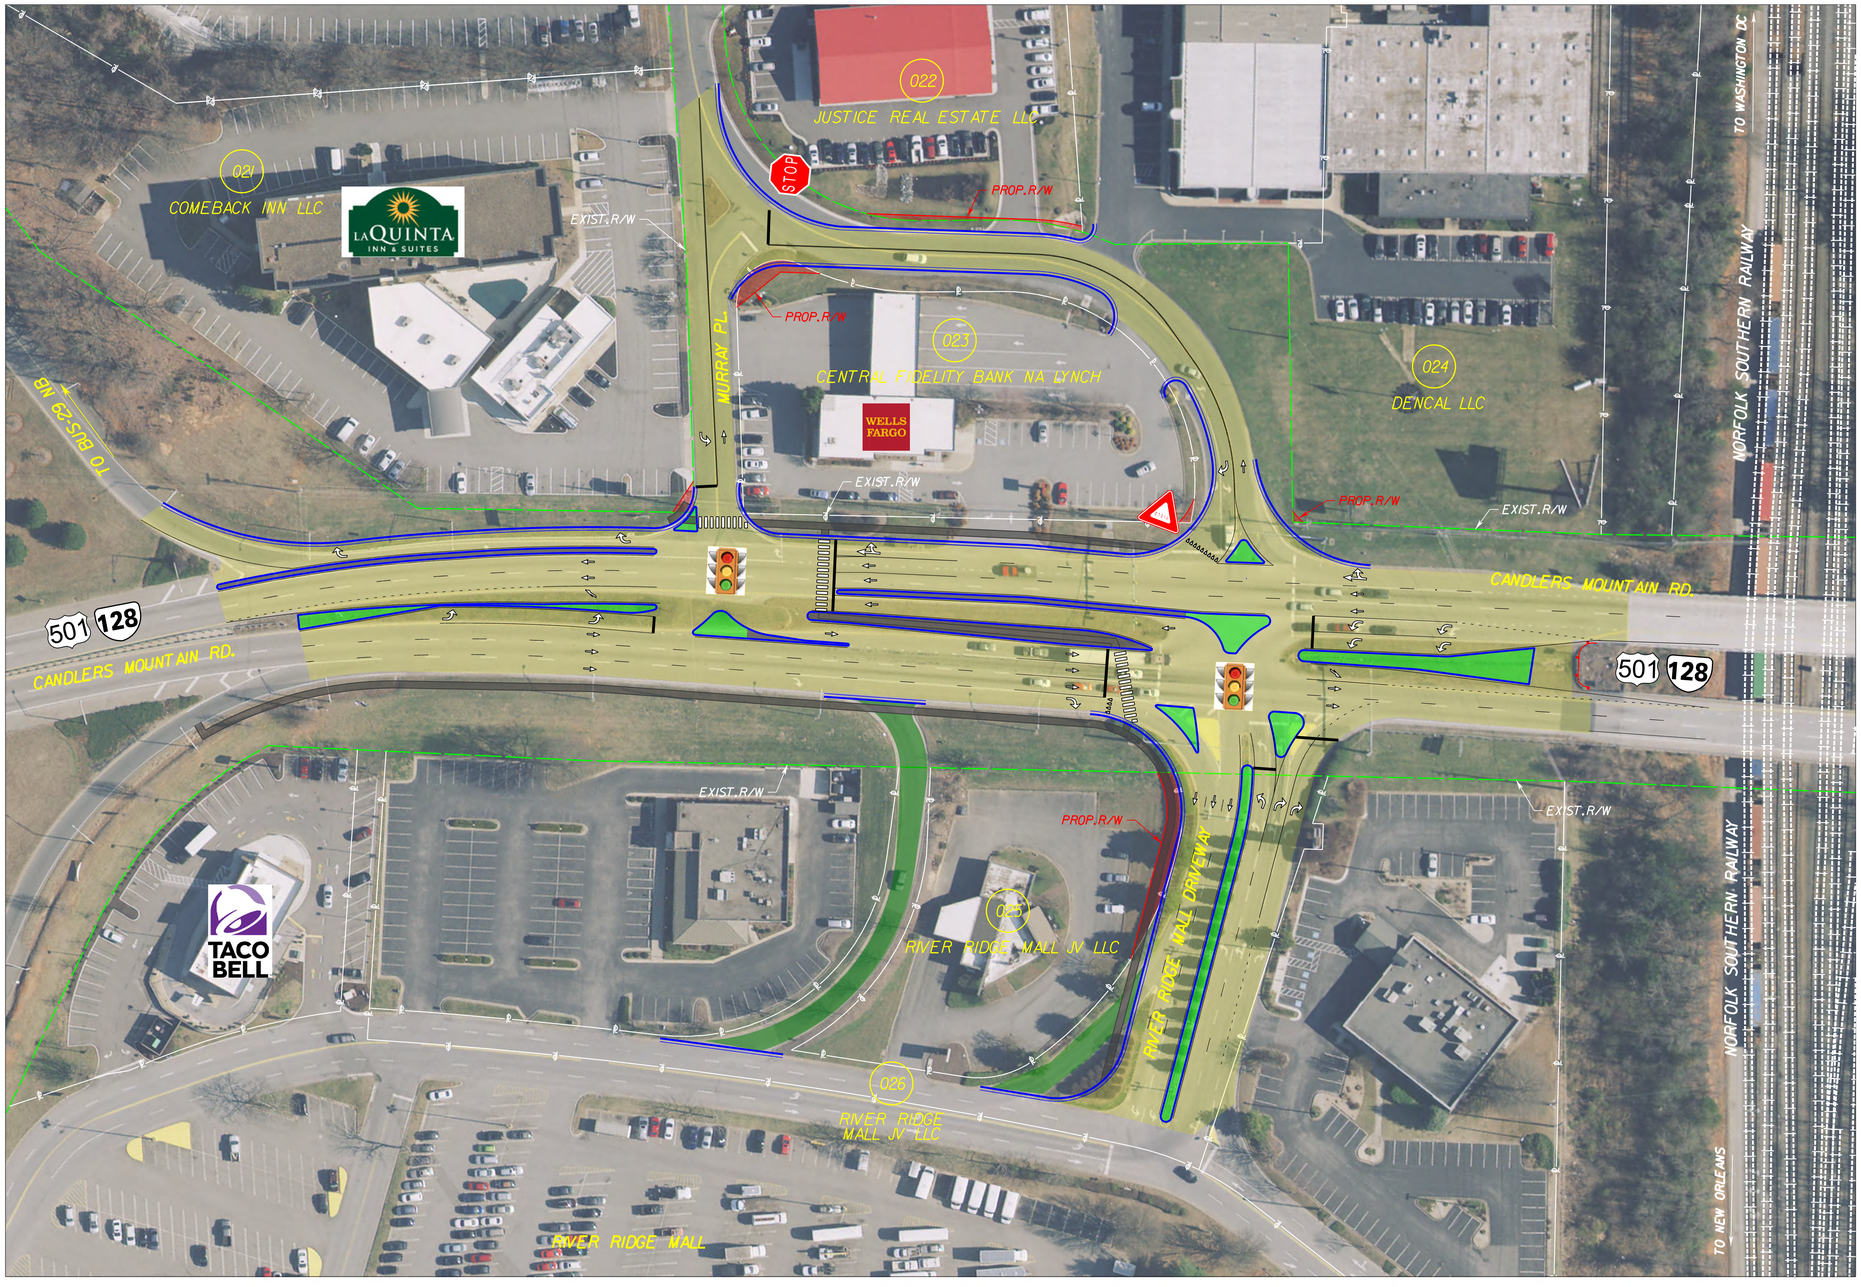
Imagery Courtesy of the Commonwealth of Virginia copyright 2019.