Virginia Department of Transportation

TYPICAL SECTIONS

Odd Fellows Road Interchange At Routes 460/29

DESIGN PUBLIC HEARING
JANUARY 8, 2013

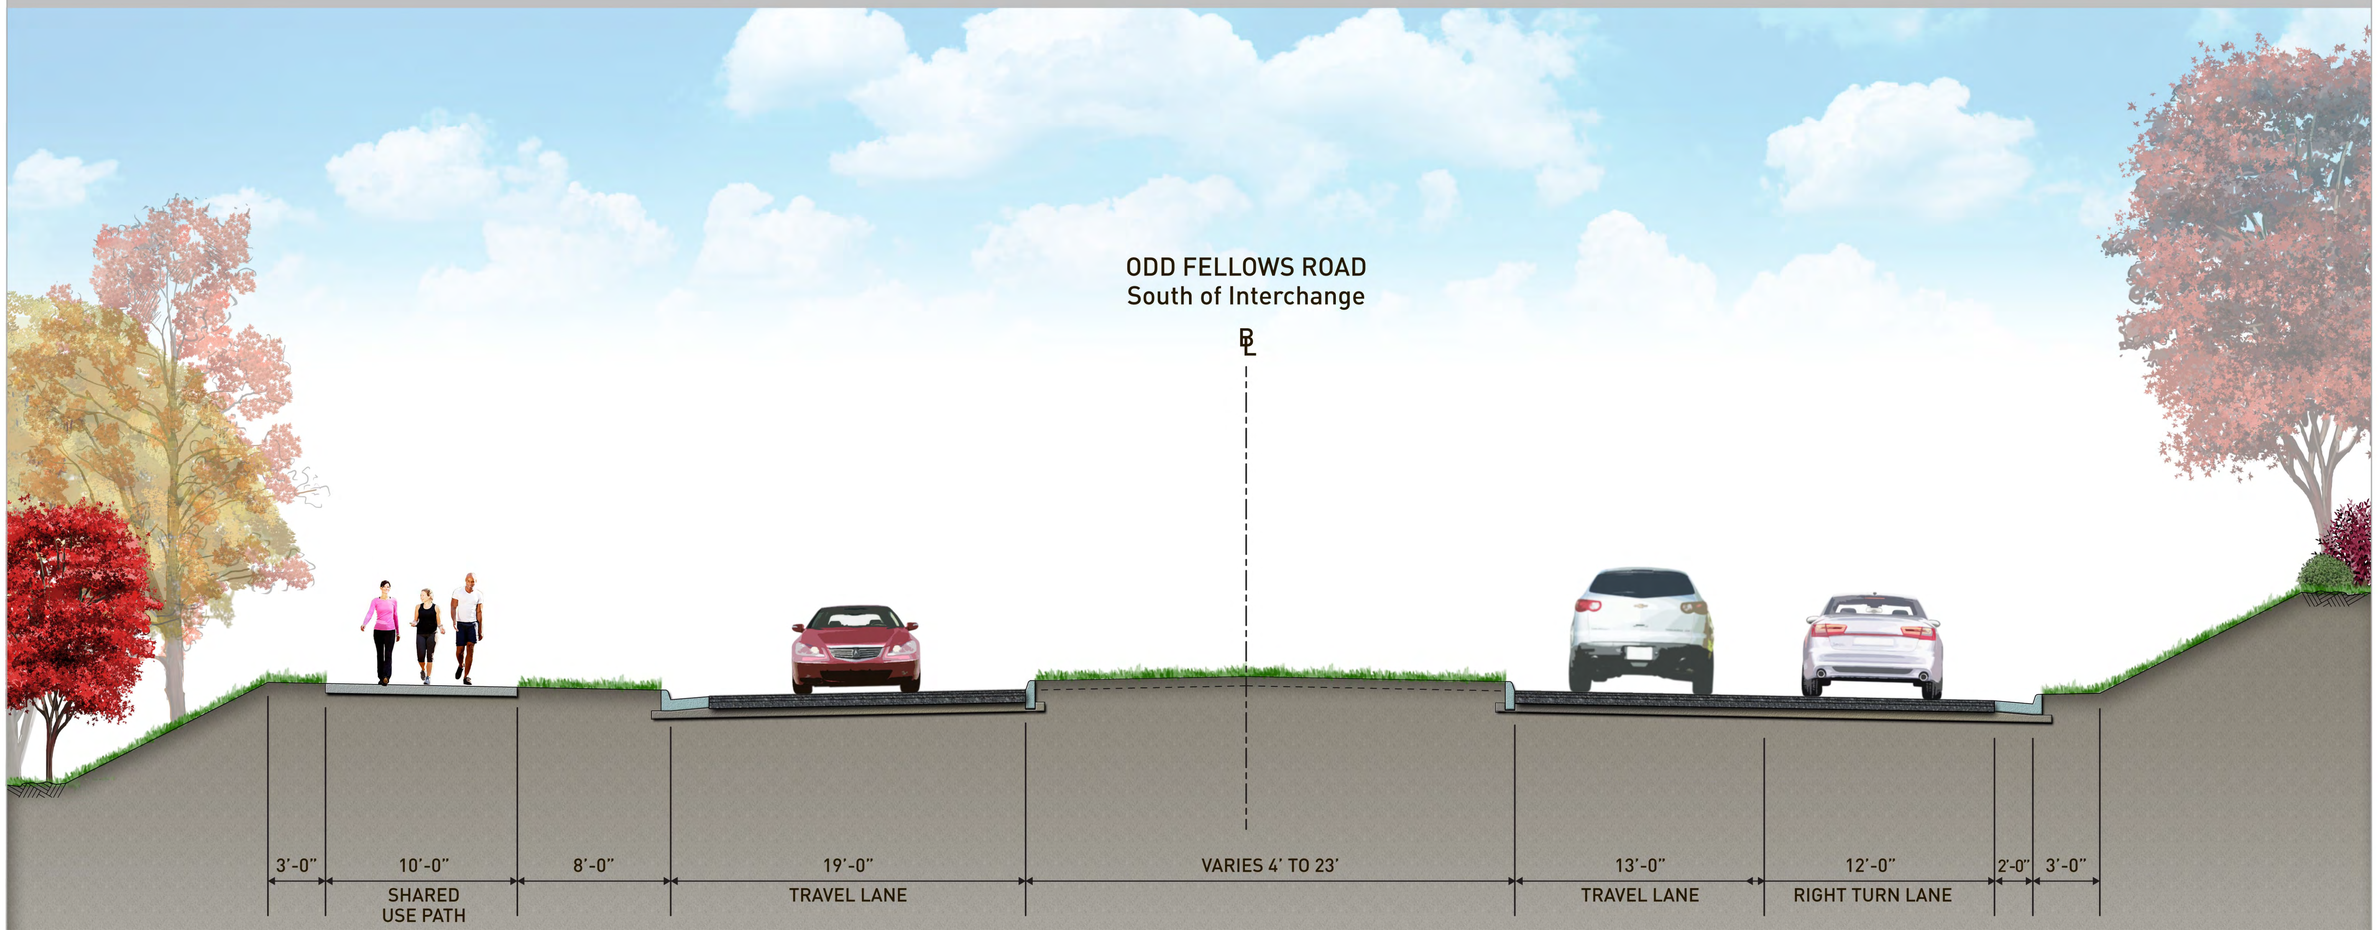

Odd Fellows Road Interchange at Routes 460/29 - City of Lynchburg, Virginia - State Project 0460-118-217, P101, R201, C501, B624 - UPC 100023 - Federal Project STP-5118(209)
These plans are unfinished and unapproved and are not to be used for any type of construction or the acquisition of Right of Way. Additional Easements for Right of Way may be required beyond the proposed right-of-way shown on these plans.