ROUTE 151/ROUTE 635 LEFT TURN LANE

Public Hearing Display

Virginia Department of Transportation

Project Location

Nelson County

North Arrow & Scale

N

SCALE
0 50' 100'

Legend

- Proposed Road
- Existing Right of Way
- Proposed Right of Way Line
- Proposed Permanent Drainage Easement
- Proposed Temp. Construction Easement
- Proposed Limits of Construction - Cut
- Proposed Limits of Construction - Fill

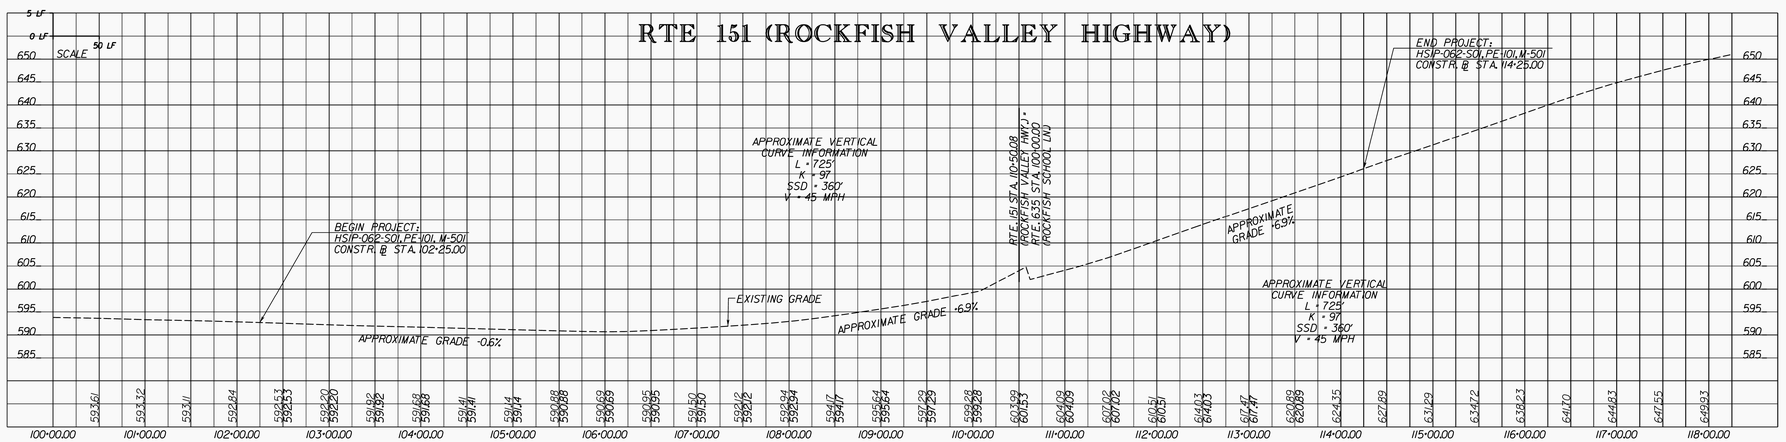

Contact Information

Raina Rosado
Project Manager
Virginia Department of Transportation
1401 East Broad Street
Richmond, Va 23219

Comments may also be sent to:
Lynchburginfo@VDOT.Virginia.gov

Route 151/Route 635 Intersection Improvement
Nelson County, Virginia

HSIP-062-S01, PE-101, RW-201, M-501
UPC 104676
HSIP-062-3 (127, 130, 131)

These plans are unfinished and unapproved and are not to be used for any type of construction or the acquisition of right of way. Additional easements for utility relocations may be required beyond the propposed right-of-way shown on these plans.

Imagery Courtesy of the Commonwealth of Virginia copyright 2009/2010.