DESIGN PUBLIC HEARING, DECEMBER 2019

Route 286 (*Fairfax County Parkway*) Widening
between Route 29 (*Lee Highway*) and Route 123 (*Ox Road*)
and Popes Head Road Interchange

STATE PROJECT: 0286-029-259, P101; 0286-029-365, B619, B620 | UPC: 107937, 111725

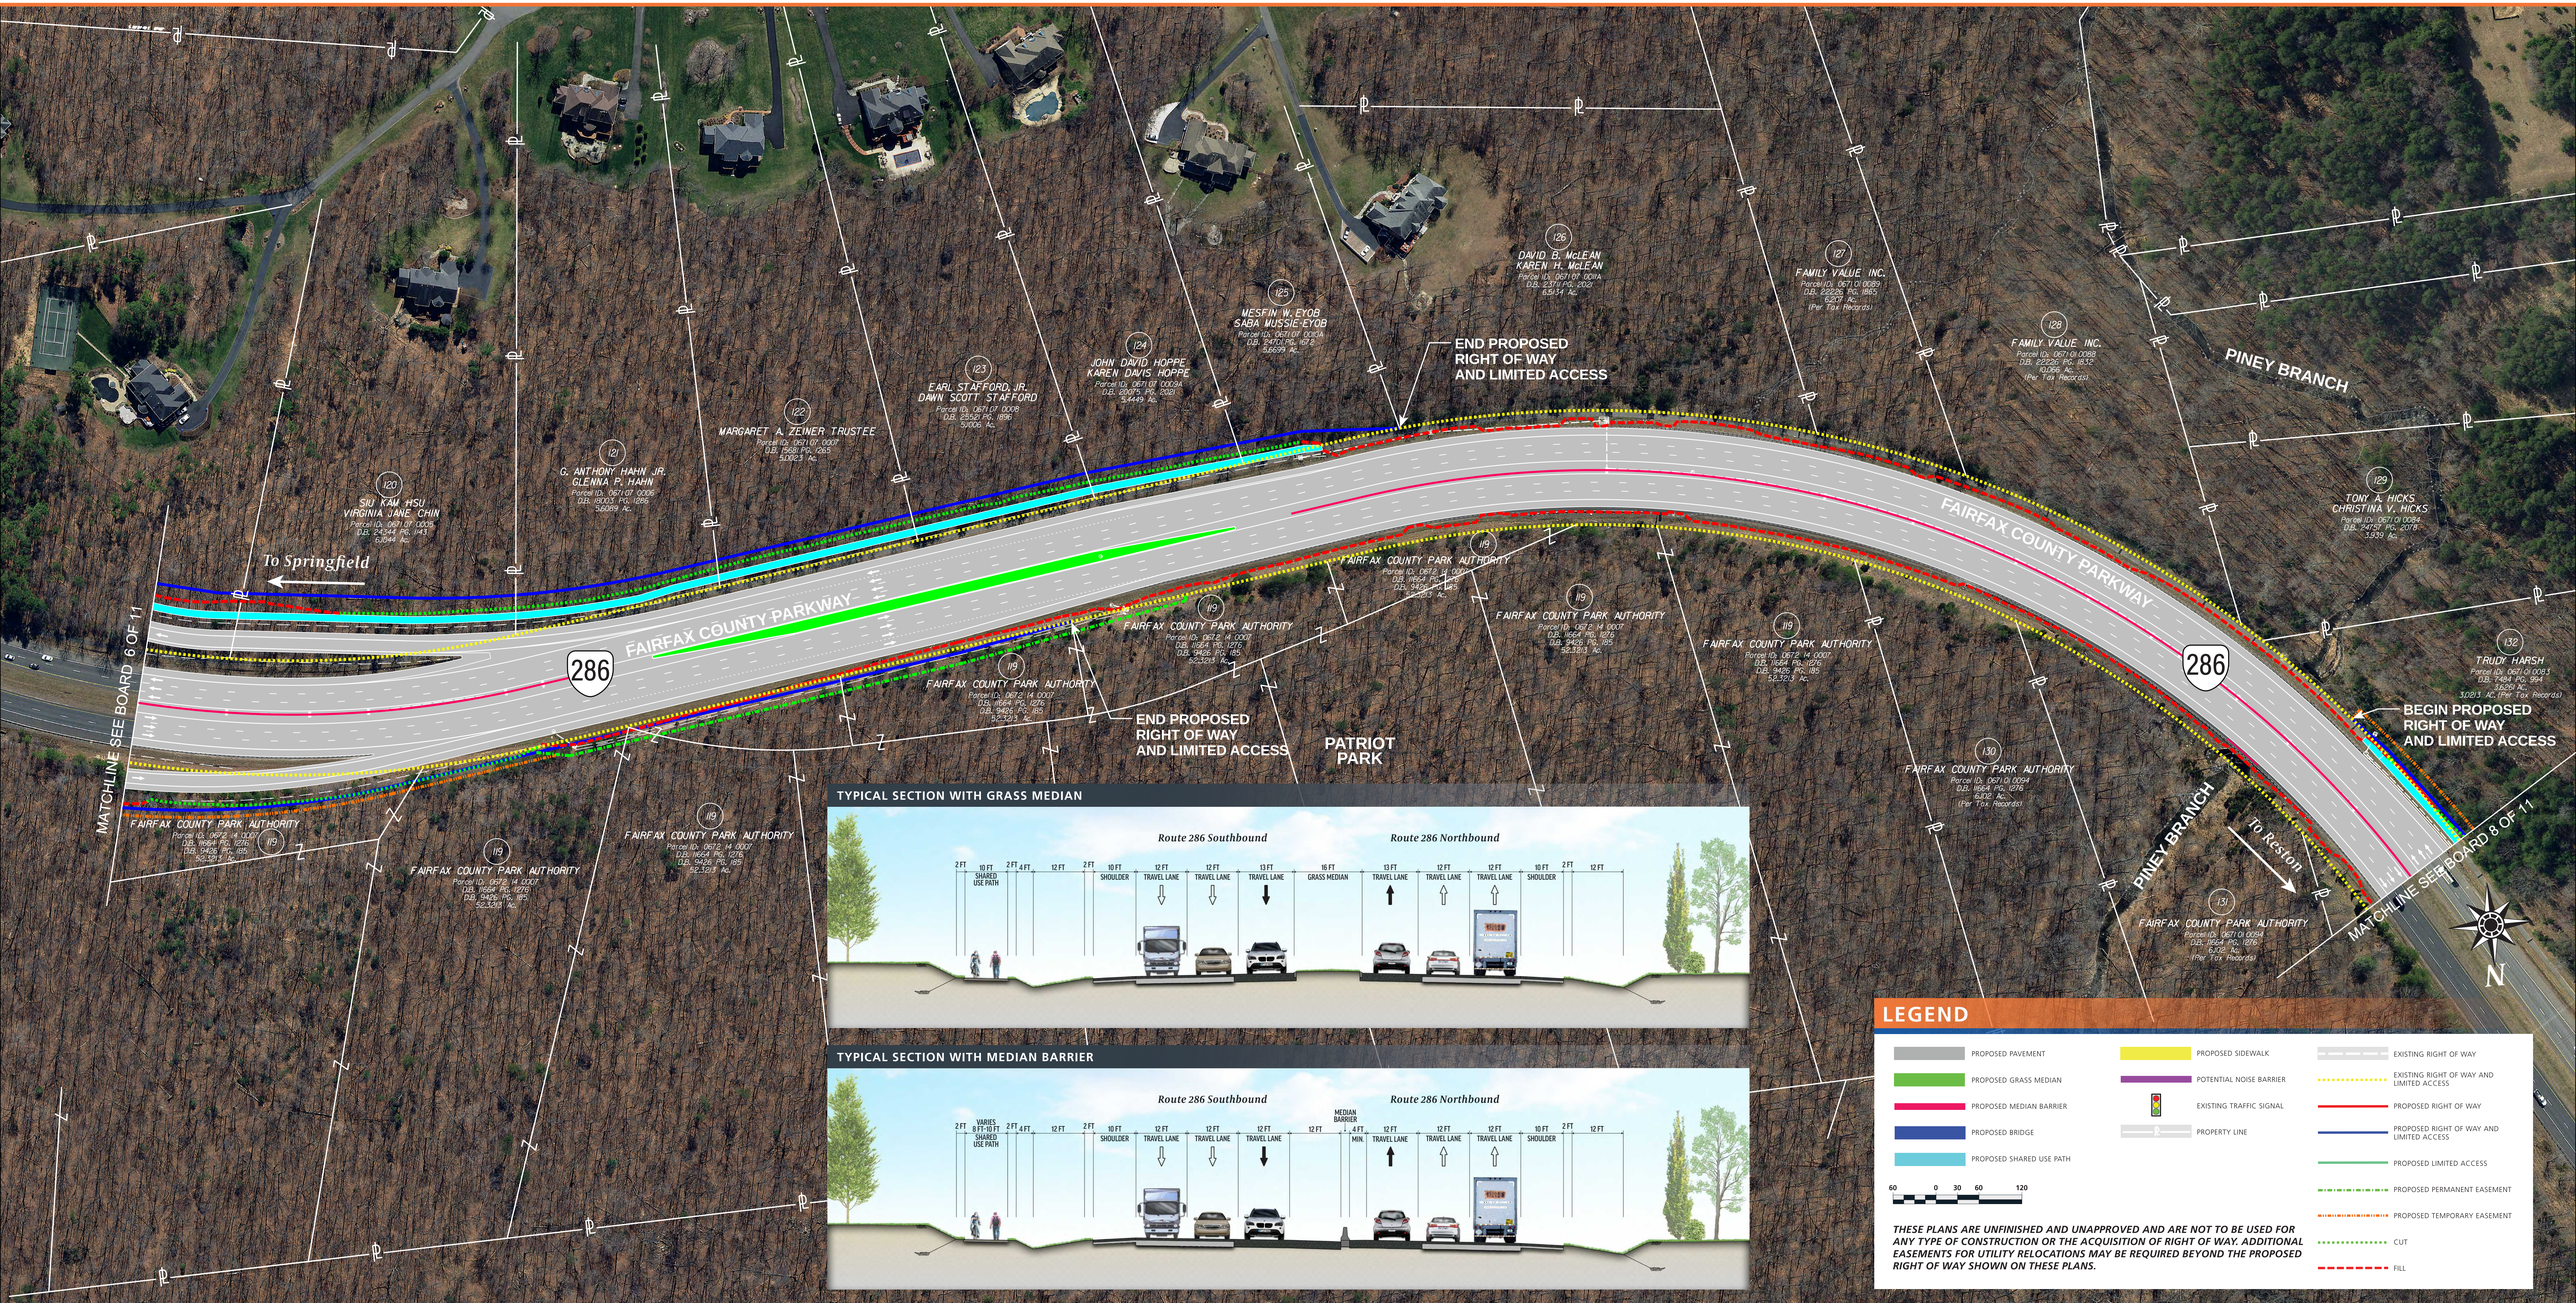

TYPICAL SECTION WITH GRASS MEDIAN

TYPICAL SECTION WITH MEDIAN BARRIER

LEGEND

- PROPOSED PAVEMENT
- PROPOSED GRASS MEDIAN
- PROPOSED MEDIAN BARRIER
- PROPOSED BRIDGE
- PROPOSED SHARED USE PATH
- PROPOSED SIDEWALK
- POTENTIAL NOISE BARRIER
- EXISTING TRAFFIC SIGNAL
- PROPERTY LINE
- EXISTING RIGHT OF WAY
- EXISTING RIGHT OF WAY AND LIMITED ACCESS
- PROPOSED RIGHT OF WAY
- PROPOSED RIGHT OF WAY AND LIMITED ACCESS
- PROPOSED LIMITED ACCESS
- PROPOSED PERMANENT EASEMENT
- PROPOSED TEMPORARY EASEMENT
- CUT
- FILL

60 0 30 60 120

THESE PLANS ARE UNFINISHED AND UNAPPROVED AND ARE NOT TO BE USED FOR ANY TYPE OF CONSTRUCTION OR THE ACQUISITION OF RIGHT OF WAY. ADDITIONAL EASEMENTS FOR UTILITY RELOCATIONS MAY BE REQUIRED BEYOND THE PROPOSED RIGHT OF WAY SHOWN ON THESE PLANS.