ROUTE 7 (LEESBURG PIKE) WIDENING

FROM ROLLING HOLLY DRIVE TO RESTON AVENUE

VDOT PROJECT # 0007–029–128, P101, R201, C501, UPC# 52327

MAY 16, 2013

VDOT Virginia Department of Transportation

JOHNSON, MIRMIRAN & THOMPSON Engineering A Brighter Future
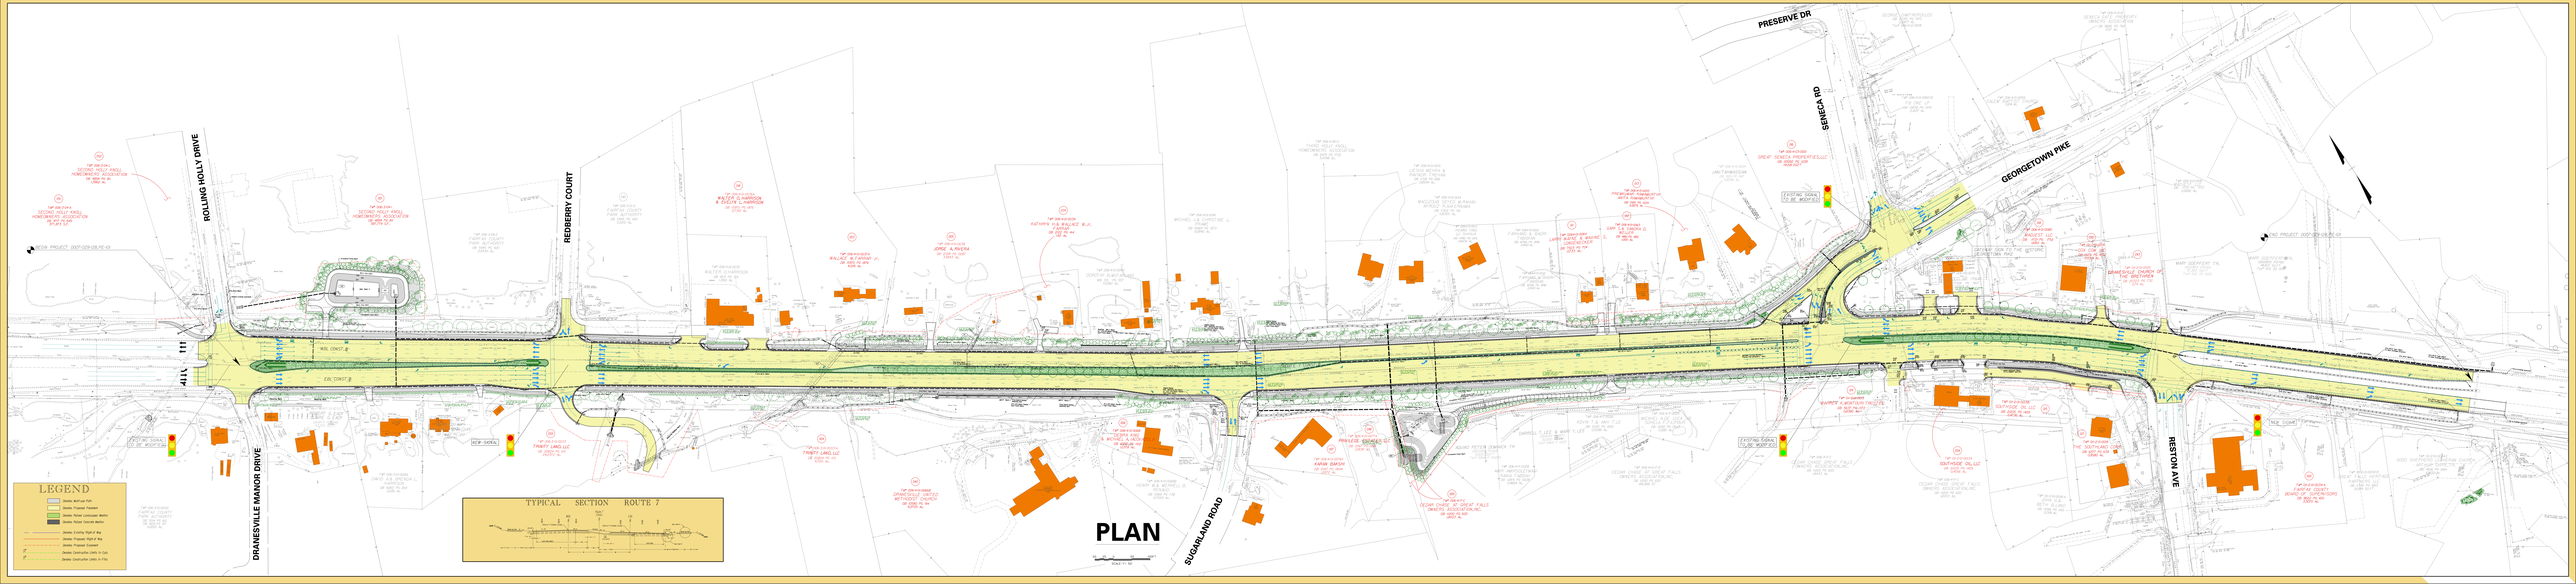
FAIRFAX COUNTY