ROUTE 7 (LEESBURG PIKE) WIDENING

FROM ROLLING HOLLY DRIVE TO RESTON AVENUE

VDOT PROJECT # 0007-029-128, P101, R201, C501, UPC# 52327

Phase 2 Construction: Residential Access Exhibit

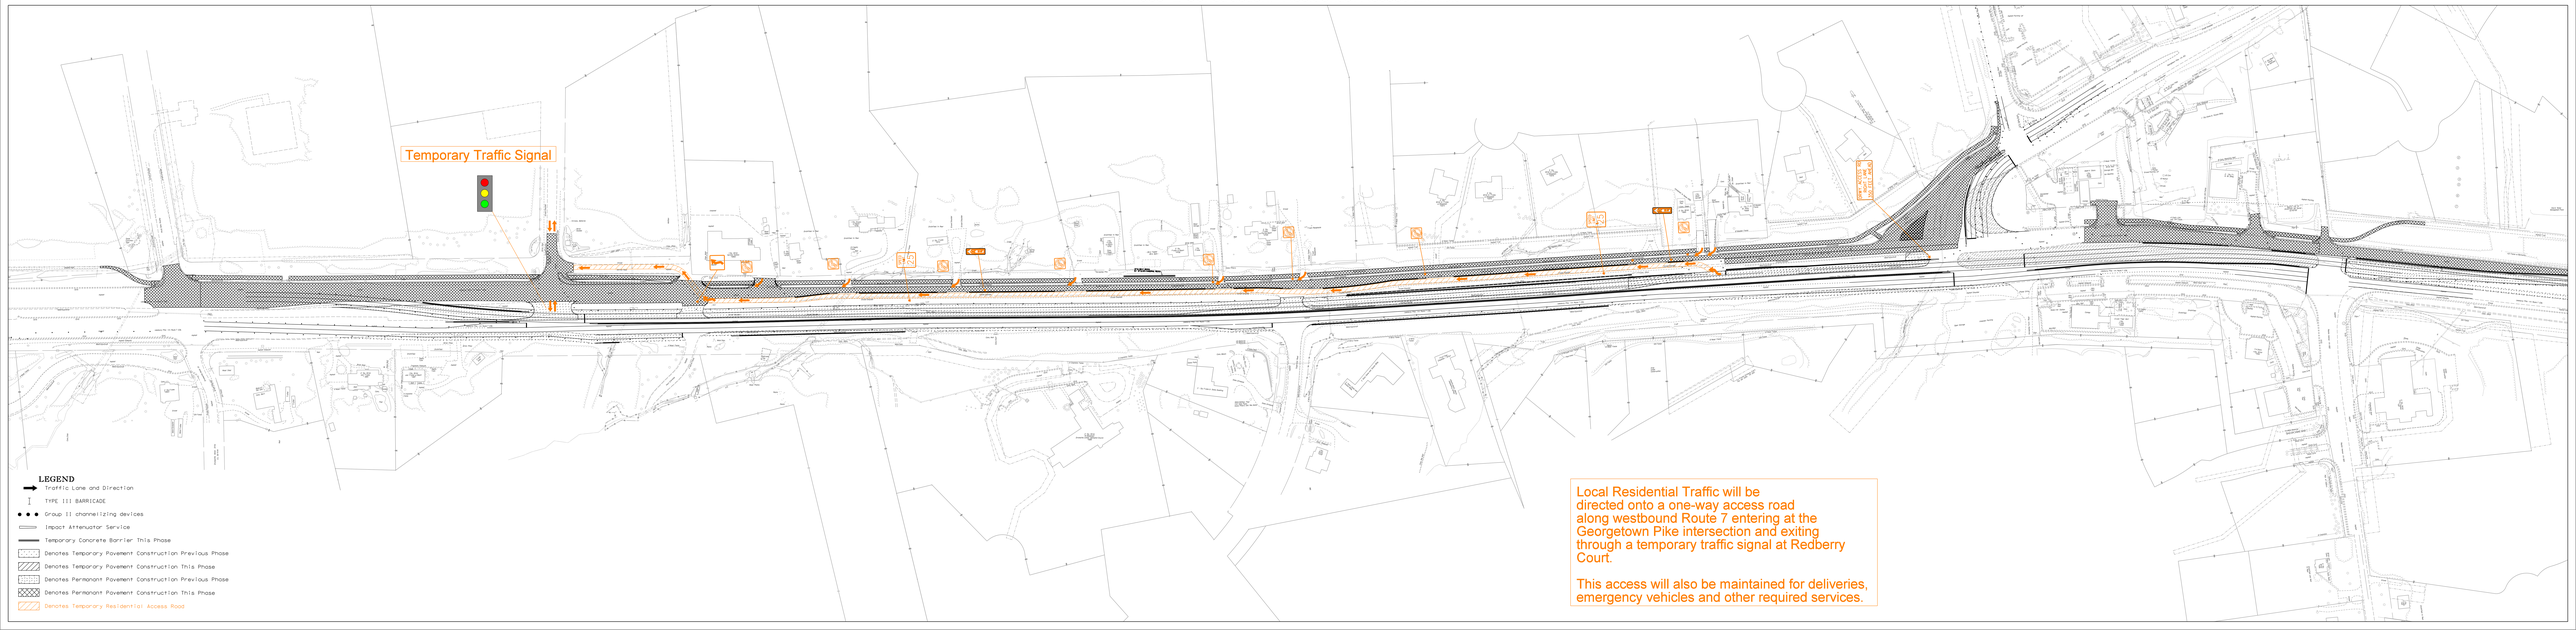

Local Residential Traffic will be directed onto a one-way access road along westbound Route 7 entering at the Georgetown Pike intersection and exiting through a temporary traffic signal at Redberry Court.

This access will also be maintained for deliveries, emergency vehicles and other required services.