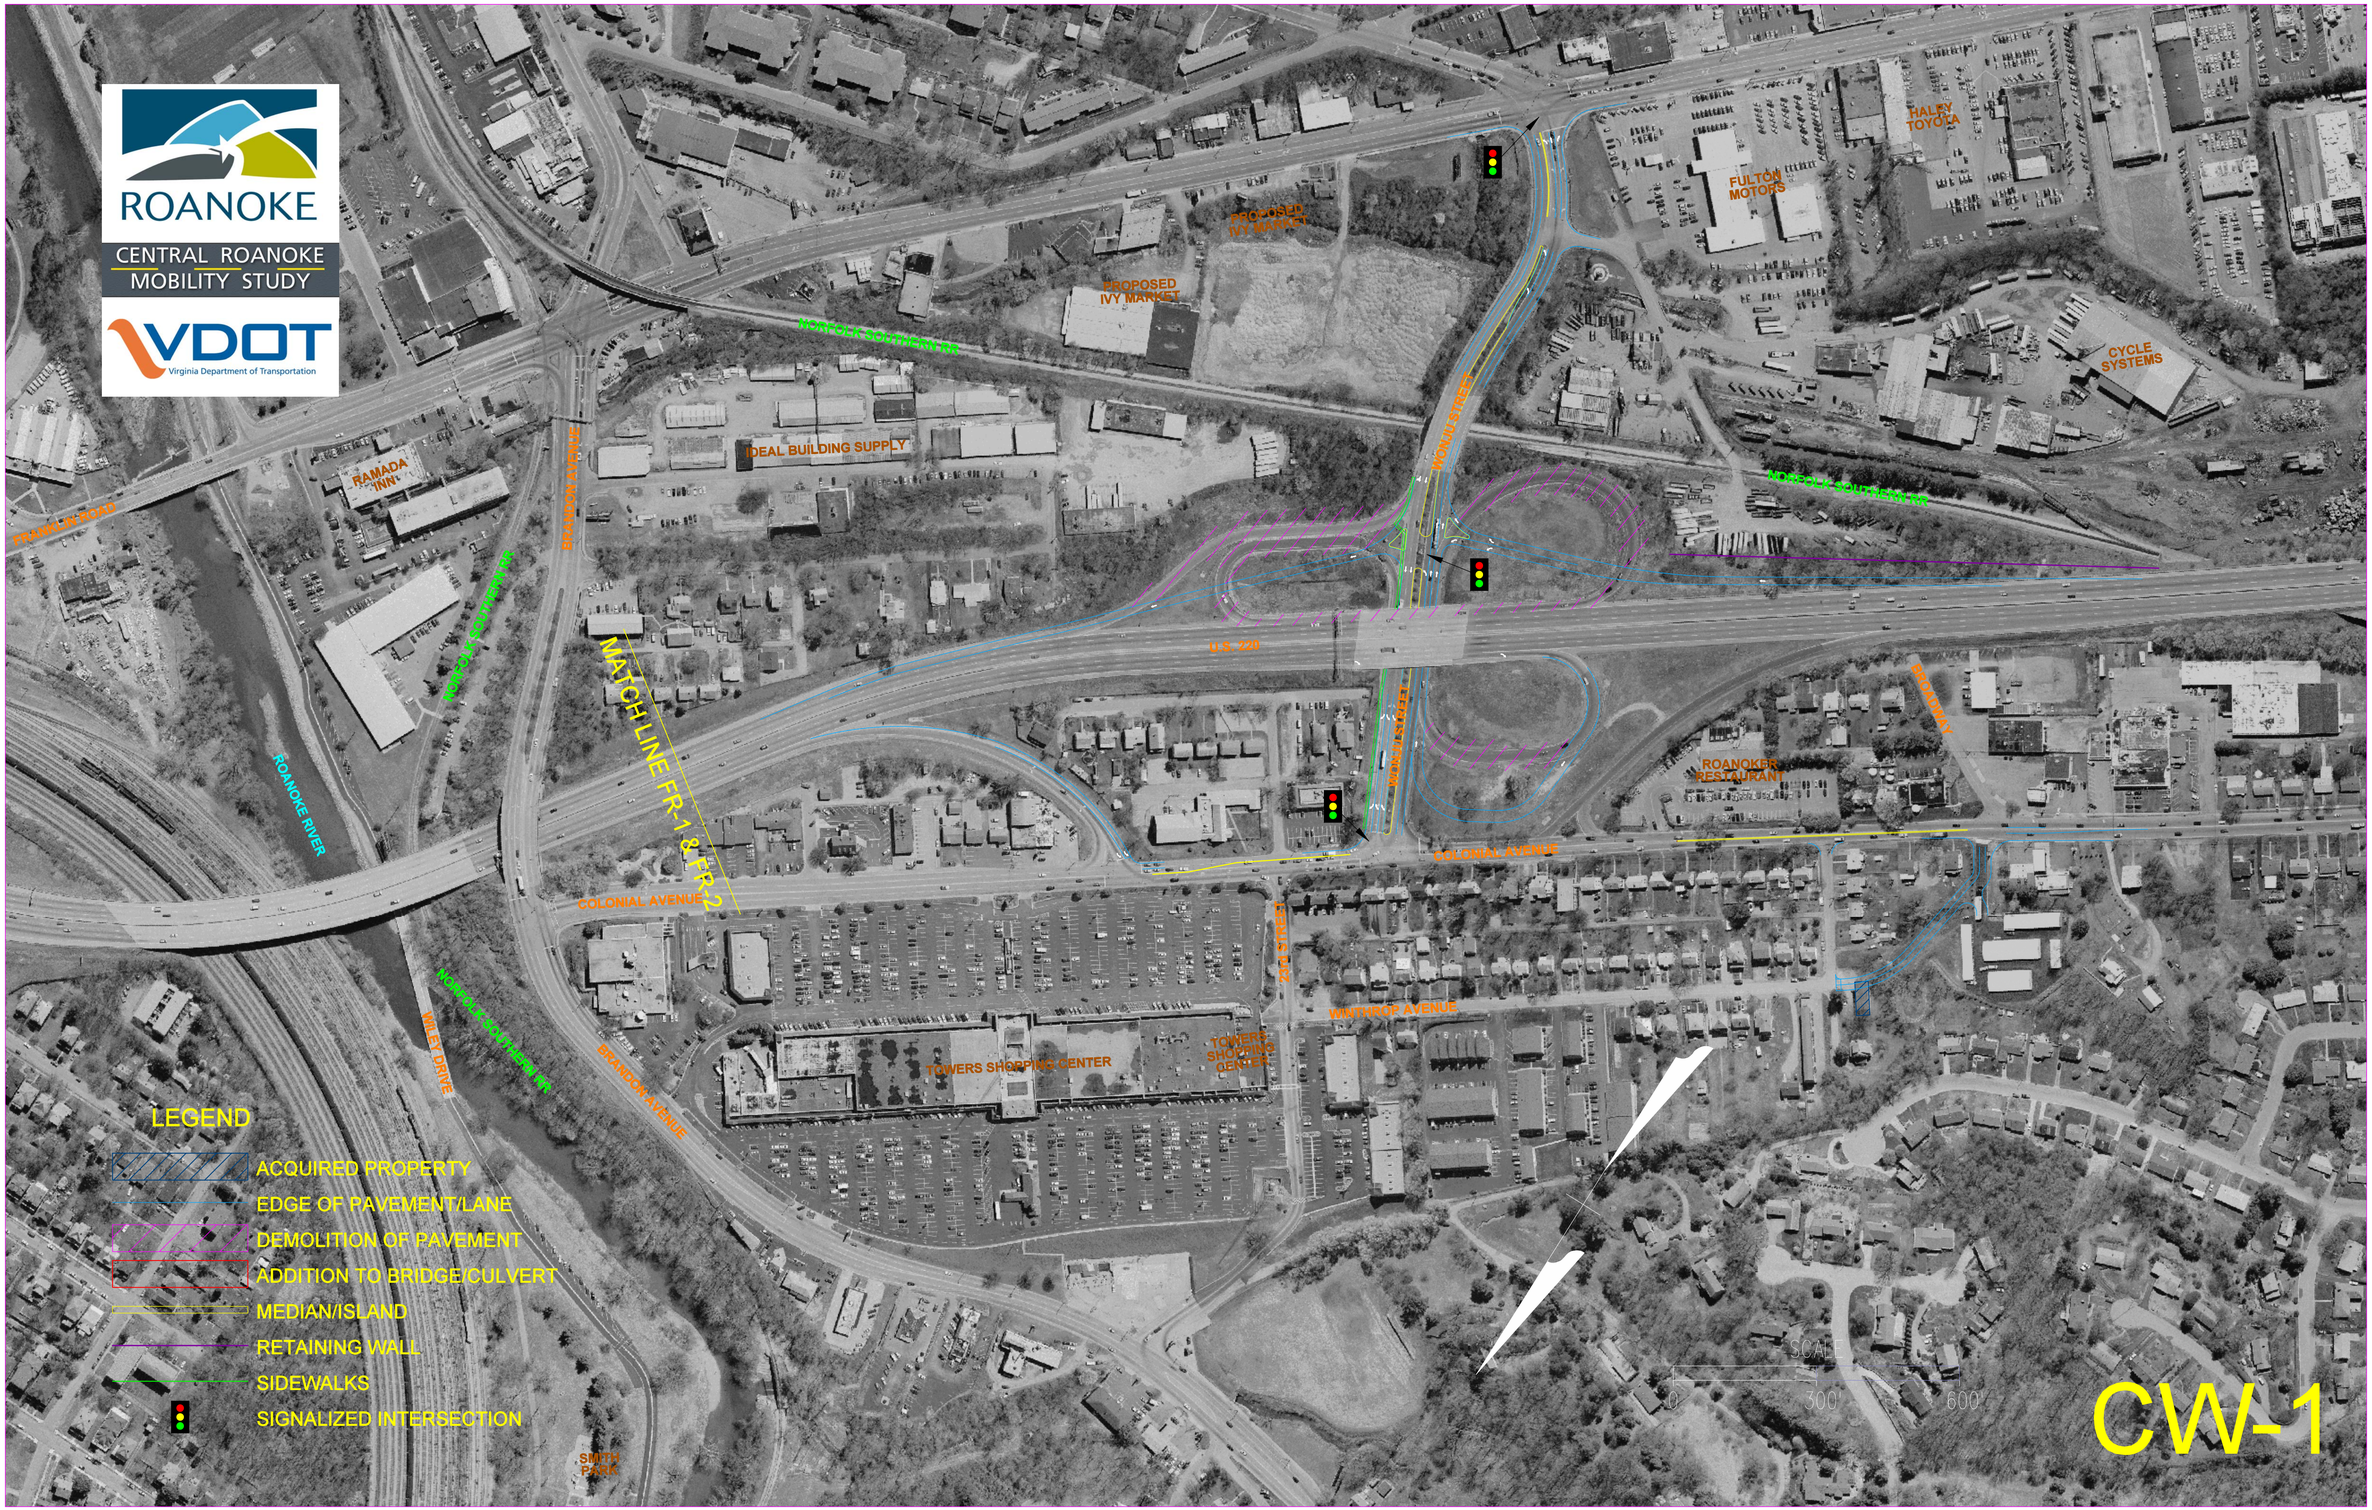
ROANOKE
CENTRAL ROANOKE MOBILITY STUDY
VDOT
Virginia Department of Transportation
HALEY TOYOTA
FULTON MOTORS
PROPOSED IVY MARKET
PROPOSED IVY MARKET
CYCLE SYSTEMS
IDEAL BUILDING SUPPLY
RAMADA INN
NORFOLK SOUTHERN RR
NORFOLK SOUTHERN RR
NORFOLK SOUTHERN RR
NORFOLK SOUTHERN RR
NORFOLK SOUTHERN RR
MATCH LINE FR-1 & FR-2
U.S. 220
ROANOKE RIVER
ROANOKER RESTAURANT
COLONIAL AVENUE
COLONIAL AVENUE
WHITMORE AVENUE
TOWERS SHOPPING CENTER
TOWERS SHOPPING CENTER
BRANDON AVENUE
WILEY DRIVE
SMITH PARK
LEGEND
ACQUIRED PROPERTY
EDGE OF PAVEMENT/LANE
DEMOLITION OF PAVEMENT
ADDITION TO BRIDGE/CULVERT
MEDIAN/ISLAND
RETAINING WALL
SIDEWALKS
SIGNALIZED INTERSECTION
SCALE
0
300
600
CW-1