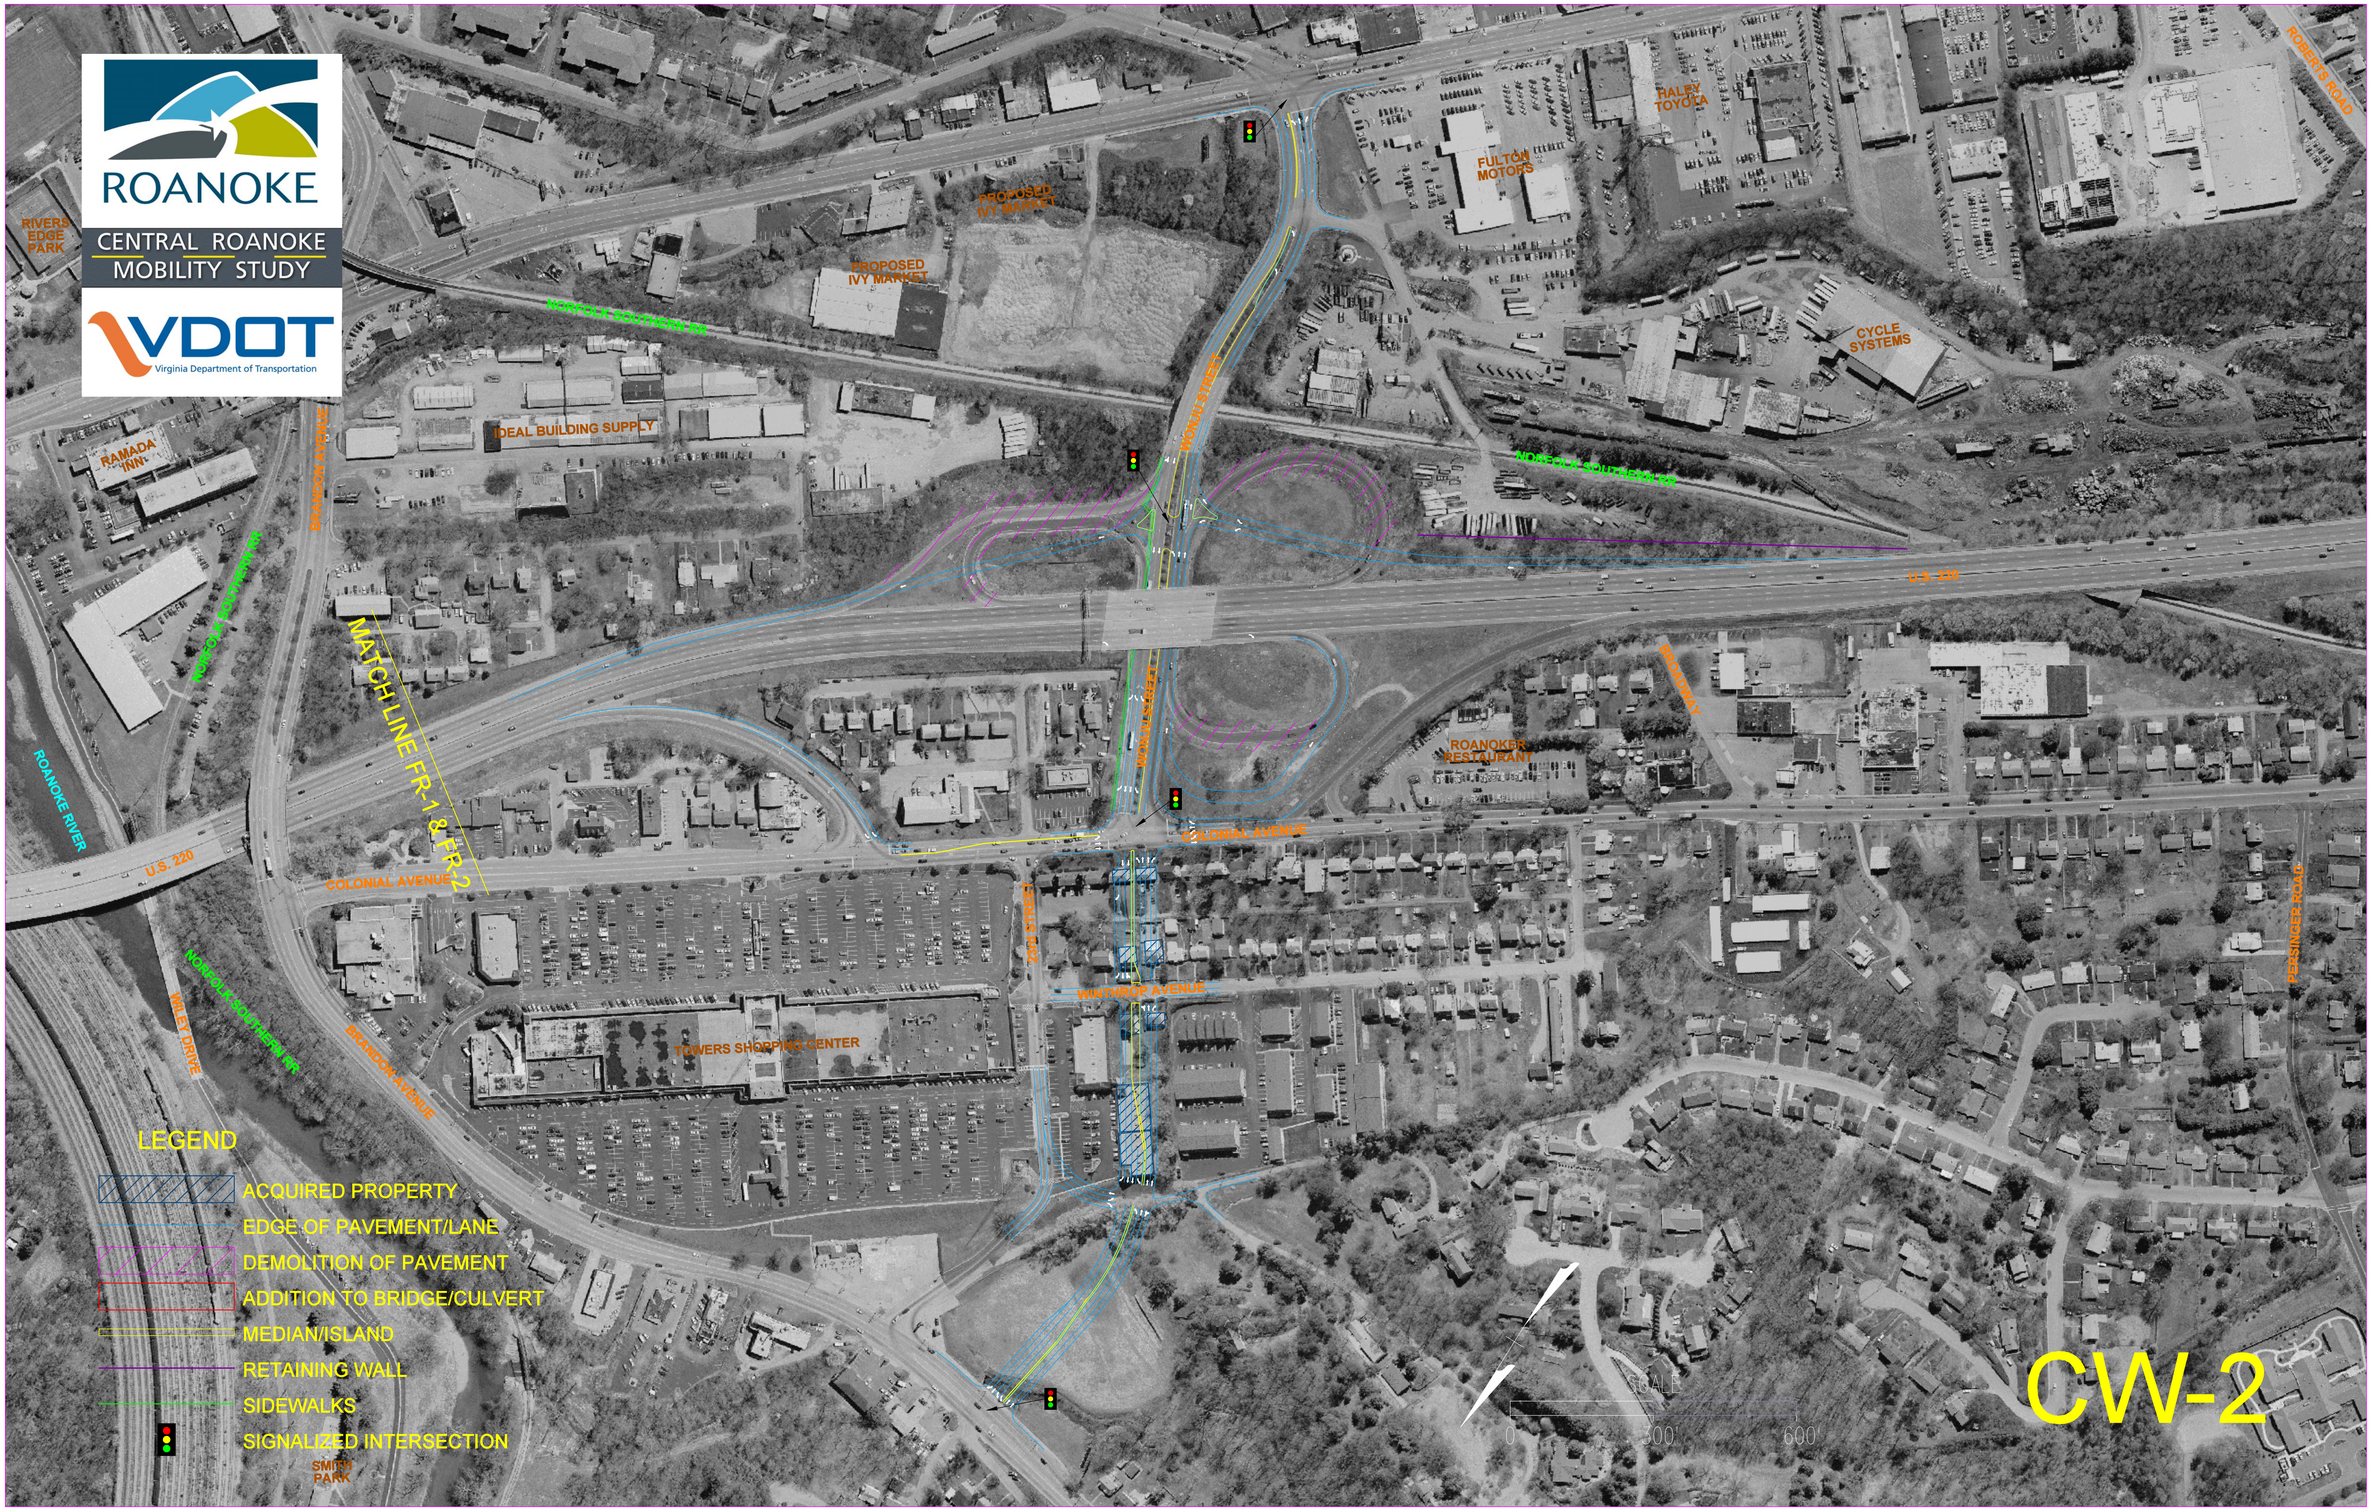
ROANOKE
CENTRAL ROANOKE MOBILITY STUDY
VDOT
Virginia Department of Transportation
RIVERS EDGE PARK
RAMADA INN
IDEAL BUILDING SUPPLY
PROPOSED IVY MARKET
PROPOSED IVY MARKET
FULTON MOTORS
HALEY TOYOTA
CYCLE SYSTEMS
ROBERTS ROAD
NORFOLK SOUTHERN RR
NORFOLK SOUTHERN RR
NORFOLK SOUTHERN RR
NORFOLK SOUTHERN RR
NORFOLK SOUTHERN RR
WOODS STREET
WOODS STREET
U.S. 220
U.S. 220
MATCH LINE FR-1 & FR-2
ROANOKE RIVER
COLONIAL AVENUE
COLONIAL AVENUE
COLONIAL AVENUE
ROANOKE RESTAURANT
WILTHOUR AVENUE
TOWERS SHOPPING CENTER
WILEY DRIVE
BRANDON AVENUE
PERSINGER ROAD
SMITH PARK
LEGEND
ACQUIRED PROPERTY
EDGE OF PAVEMENT/LANE
DEMOLITION OF PAVEMENT
ADDITION TO BRIDGE/CULVERT
MEDIAN/ISLAND
RETAINING WALL
SIDEWALKS
SIGNALIZED INTERSECTION
SCALE
0
300'
600'
CW-2