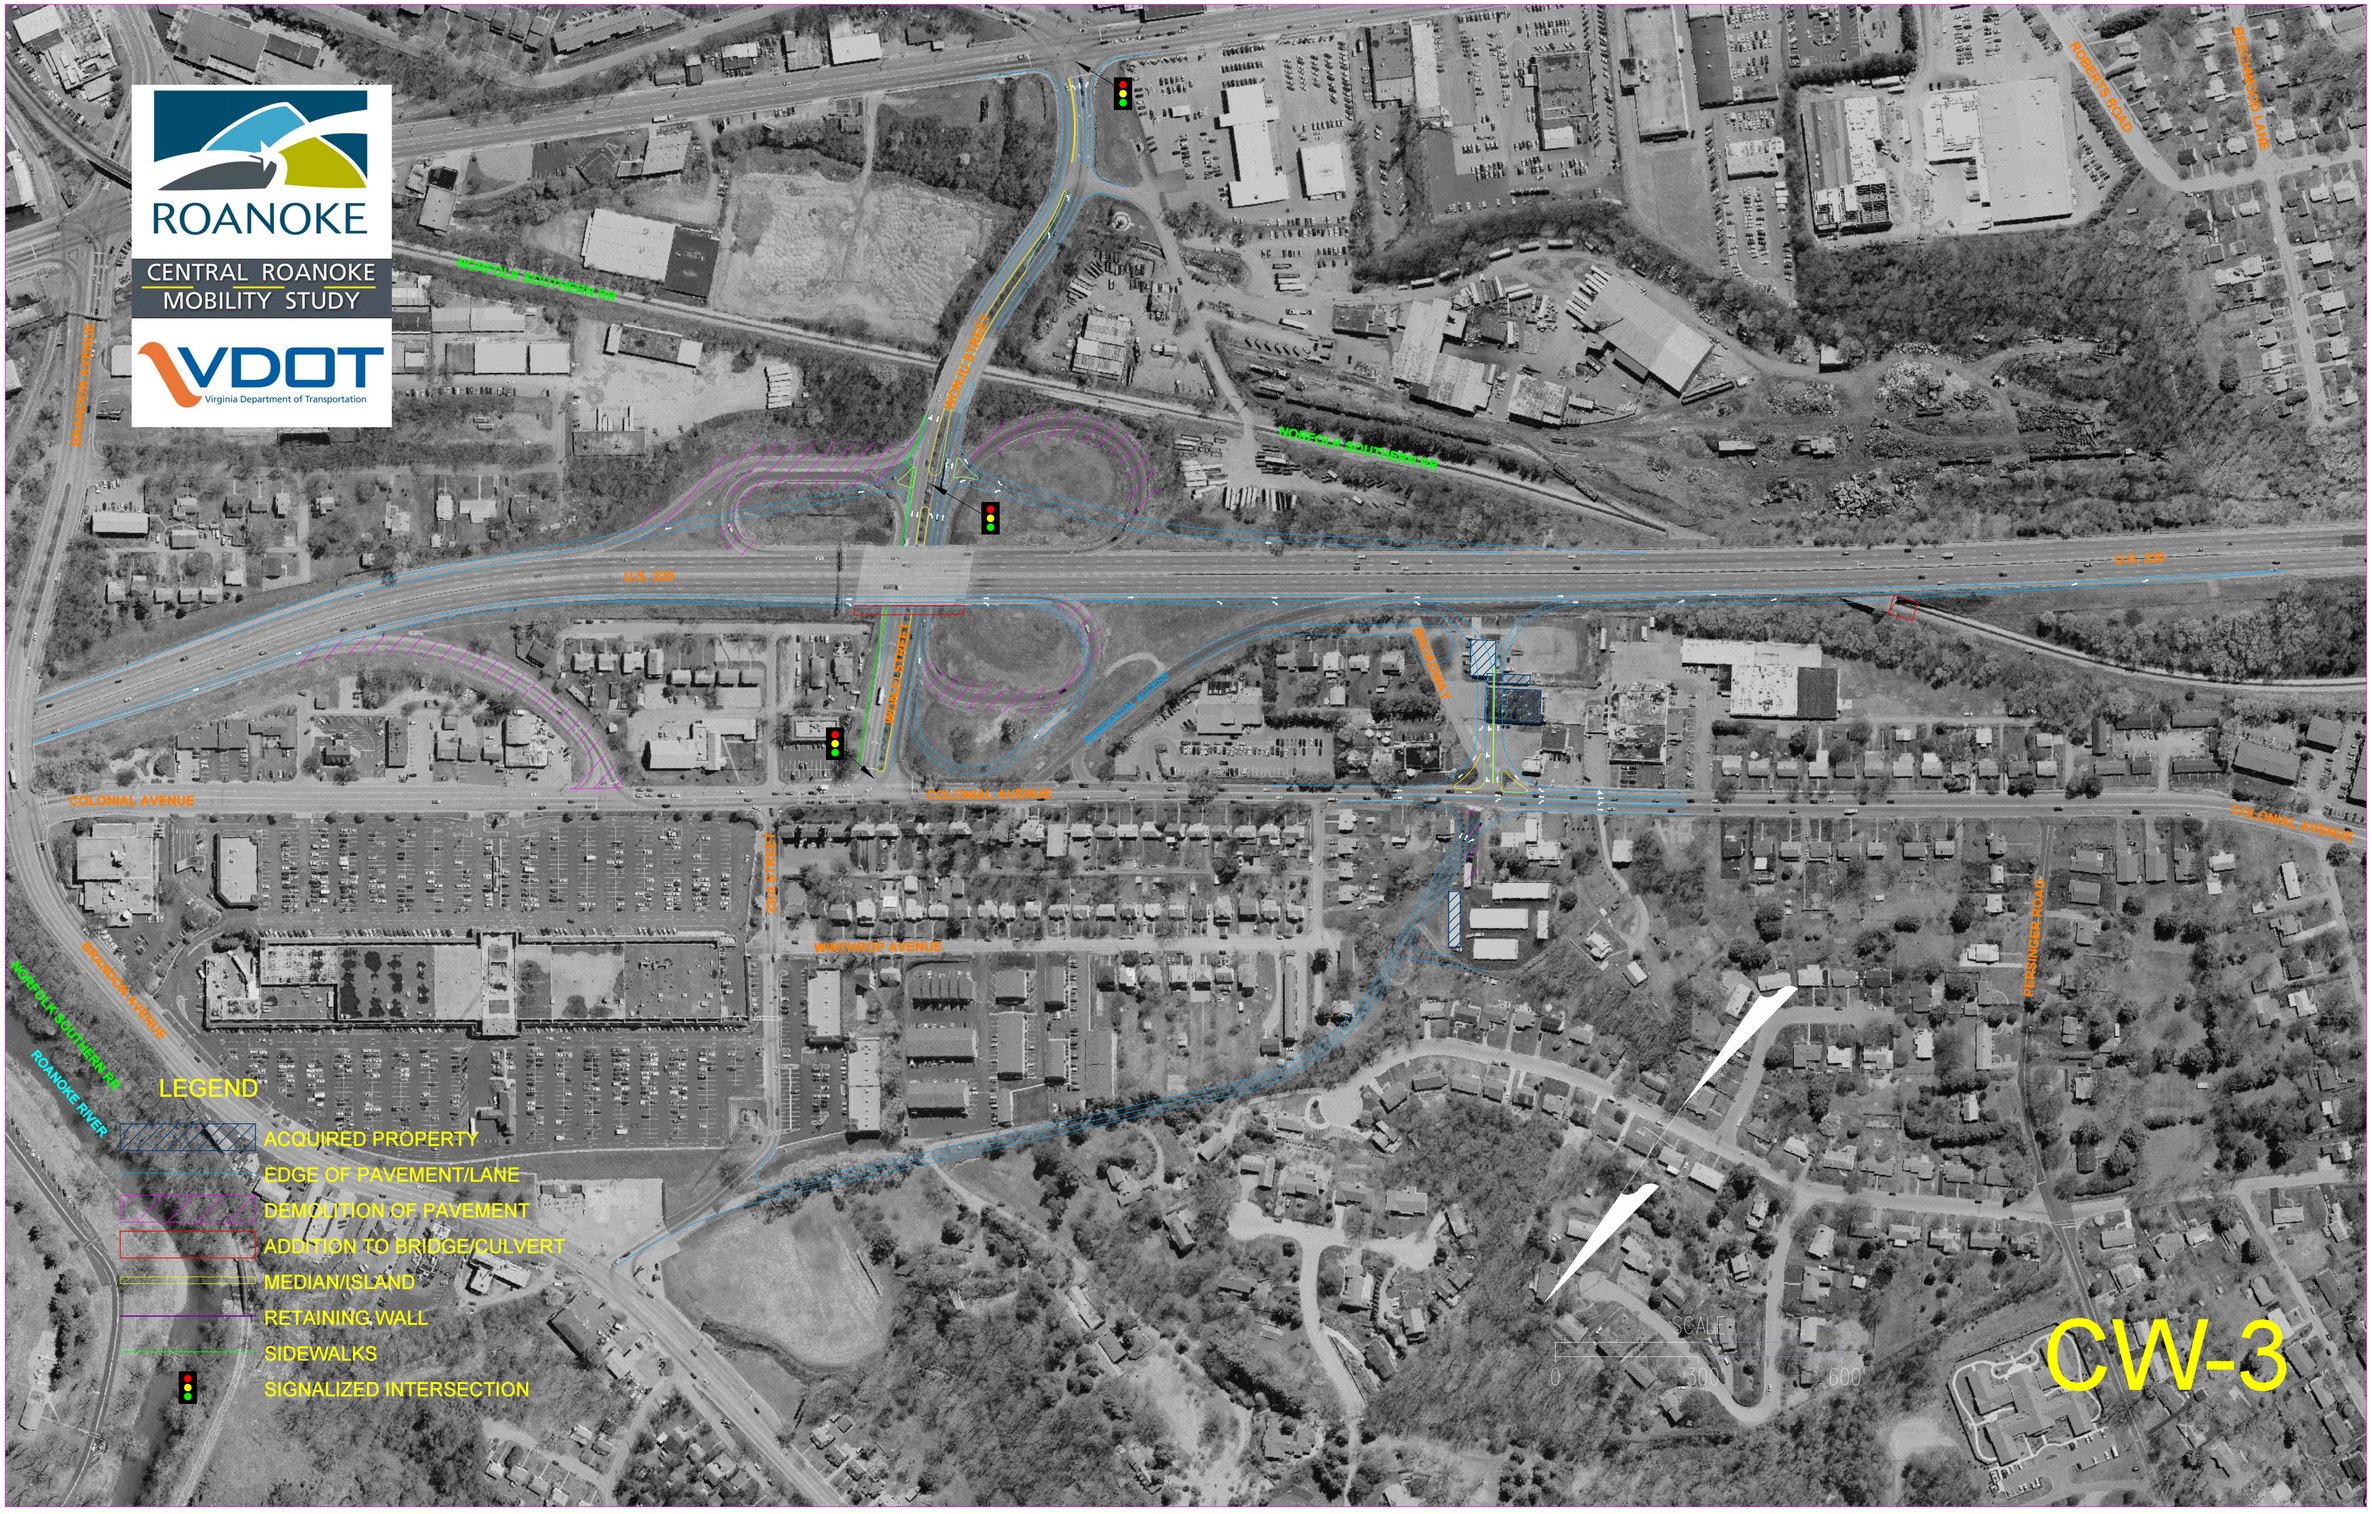
ROANOKE
CENTRAL ROANOKE MOBILITY STUDY
VDOT
Virginia Department of Transportation
NORFOLK SOUTHERN RR
BRANDON AVENUE
WINDSOR STREET
NORFOLK SOUTHERN RR
ROBERTS ROAD
BEECHWOOD LANE
U.S. 220
U.S. 220
COLONIAL AVENUE
COLONIAL AVENUE
COLONIAL AVENUE
WINTHROP AVENUE
PERSINGER ROAD
BRANDON AVENUE
NORFOLK SOUTHERN RR
ROANOKE RIVER
LEGEND
ACQUIRED PROPERTY
EDGE OF PAVEMENT/LANE
DEMOLITION OF PAVEMENT
ADDITION TO BRIDGE/CULVERT
MEDIAN/ISLAND
RETAINING WALL
SIDEWALKS
SIGNALIZED INTERSECTION
SCALE
0
300
600
CW-3