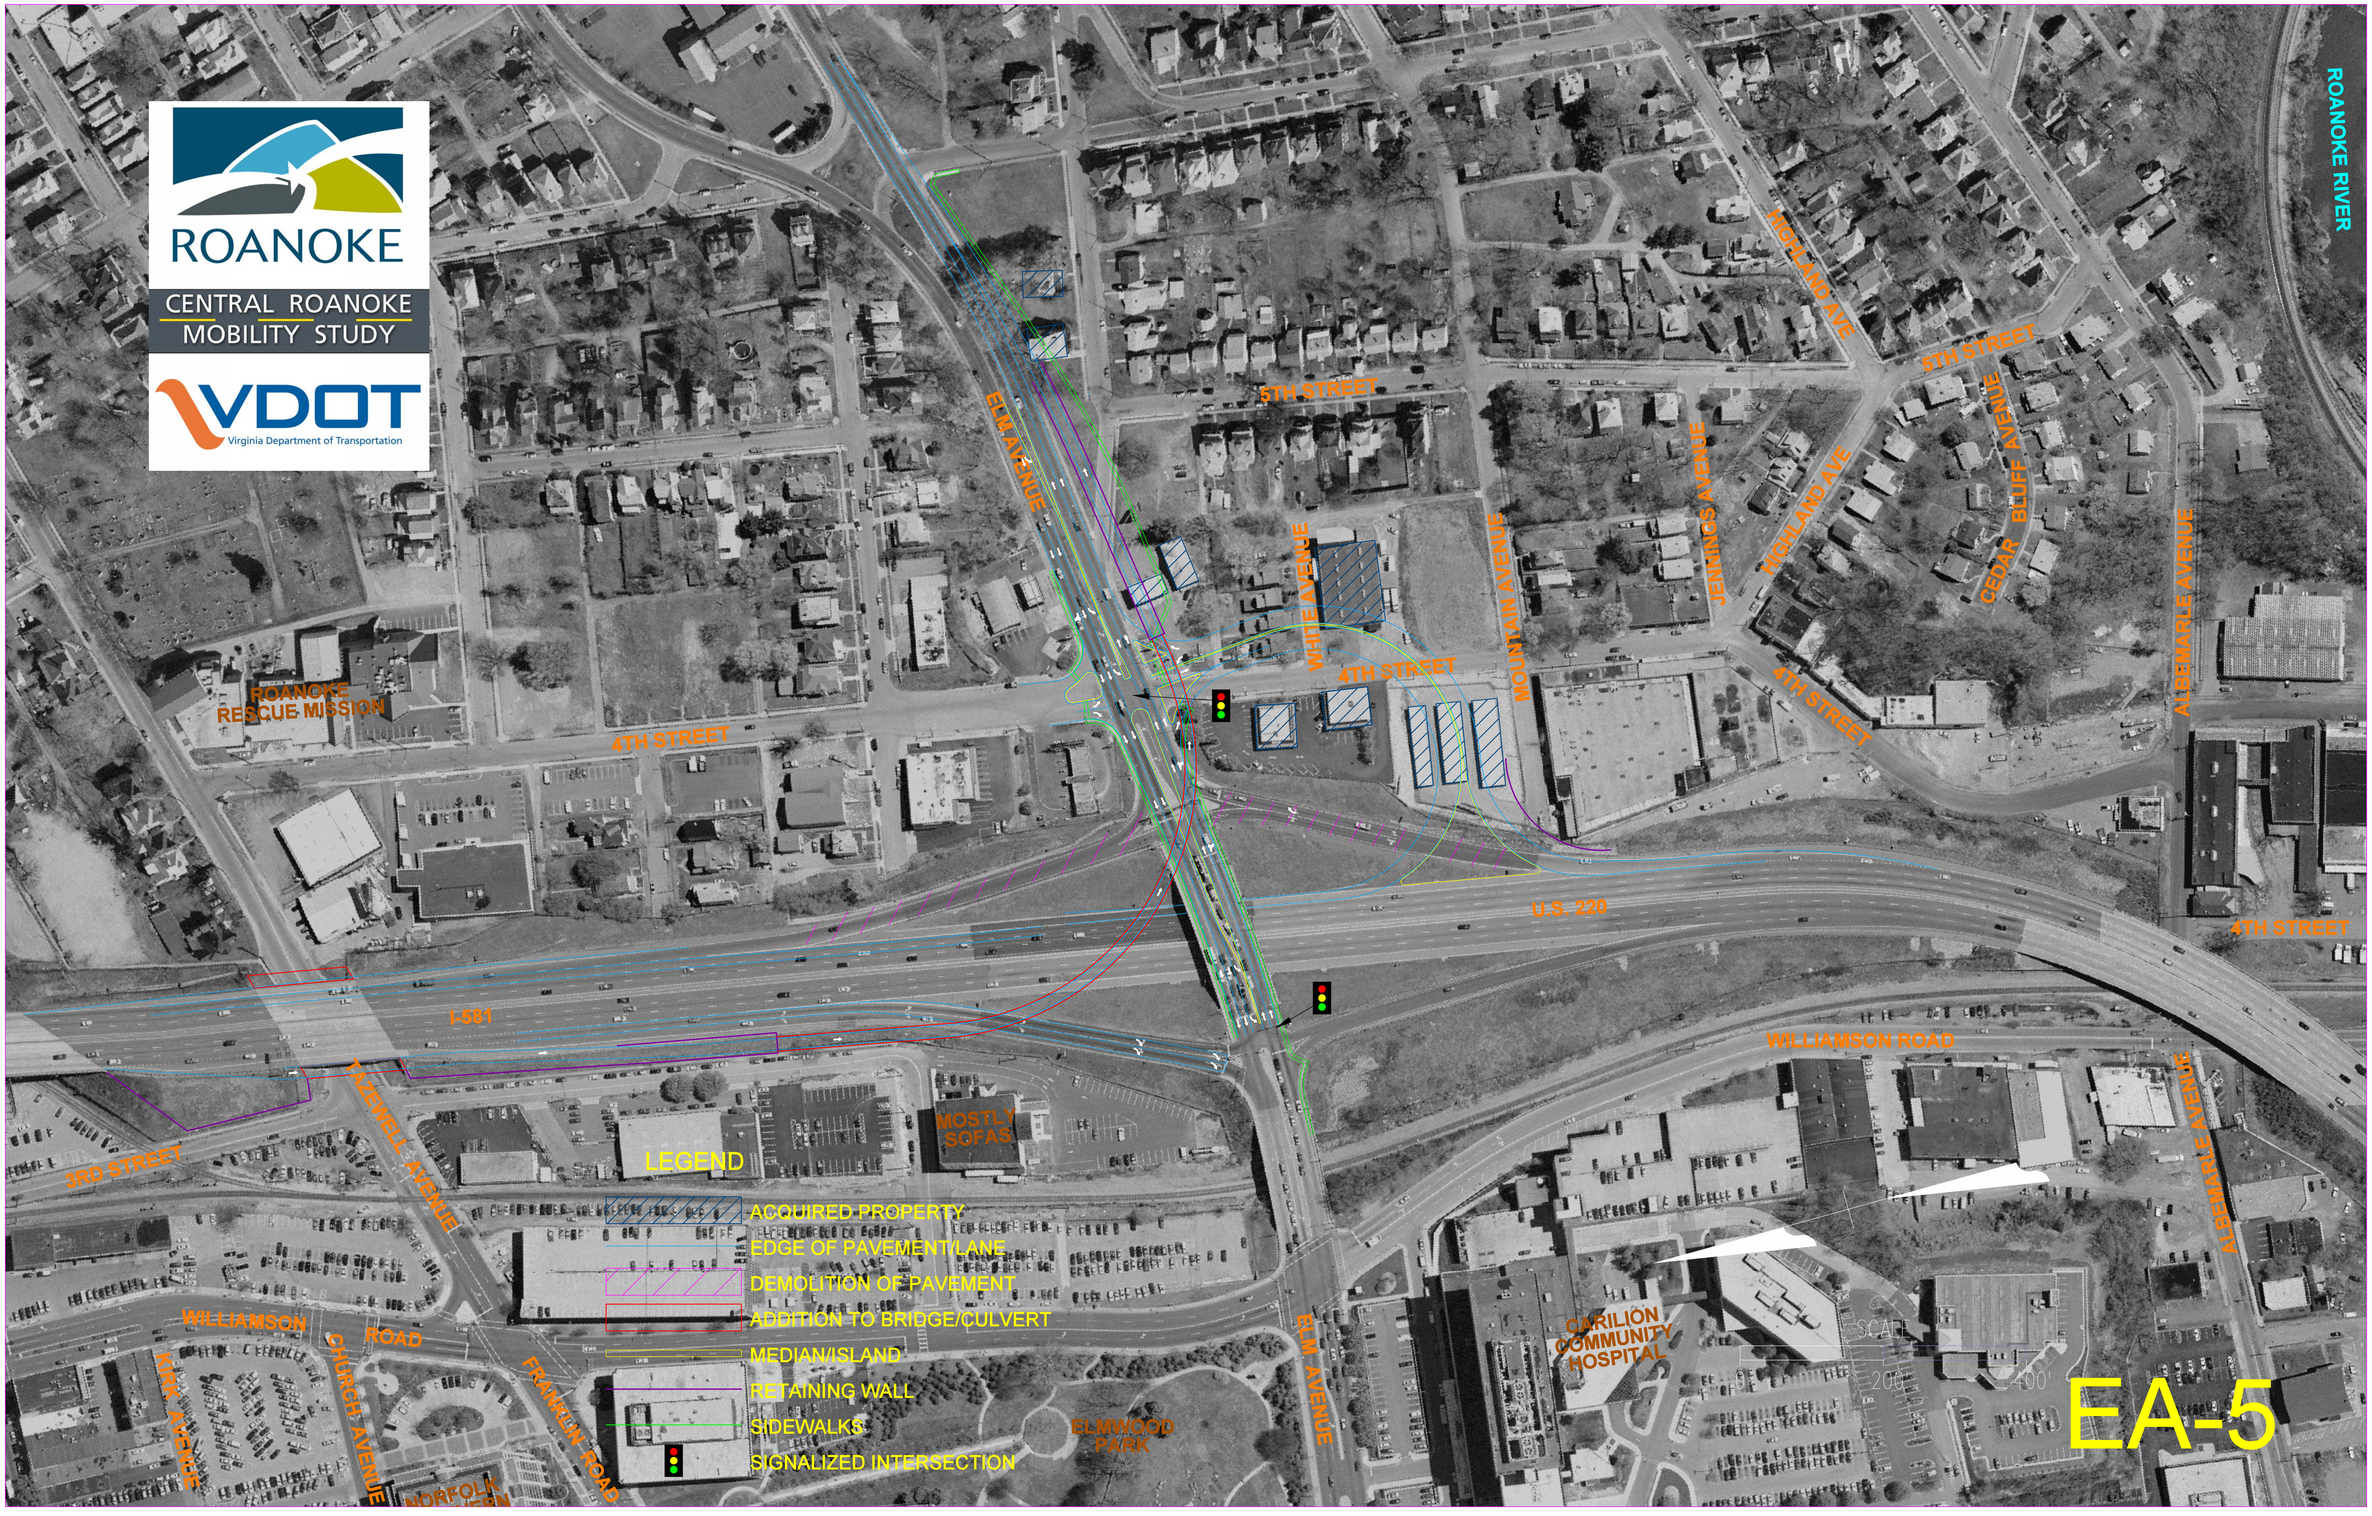
ROANOKE
CENTRAL ROANOKE MOBILITY STUDY
VDOT
Virginia Department of Transportation
ROANOKE RIVER
5TH STREET
ELM AVENUE
WHITE AVENUE
4TH STREET
MOUNTAIN AVENUE
JENNINGS AVENUE
HIGHLAND AVE
CEDAR BLUFF AVENUE
ALBEMARLE AVENUE
ROANOKE RESCUE MISSION
U.S. 220
I-581
WILLIAMSON ROAD
MOSTLY SOFAS
CARILION COMMUNITY HOSPITAL
ELMWOOD PARK
FRANKLIN ROAD
CHURCH AVENUE
WILLIAMSON ROAD
LEGEND
ACQUIRED PROPERTY
EDGE OF PAVEMENT/LANE
DEMOLITION OF PAVEMENT
ADDITION TO BRIDGE/CULVERT
MEDIAN/ISLAND
RETAINING WALL
SIDEWALKS
SIGNALIZED INTERSECTION
EA-5