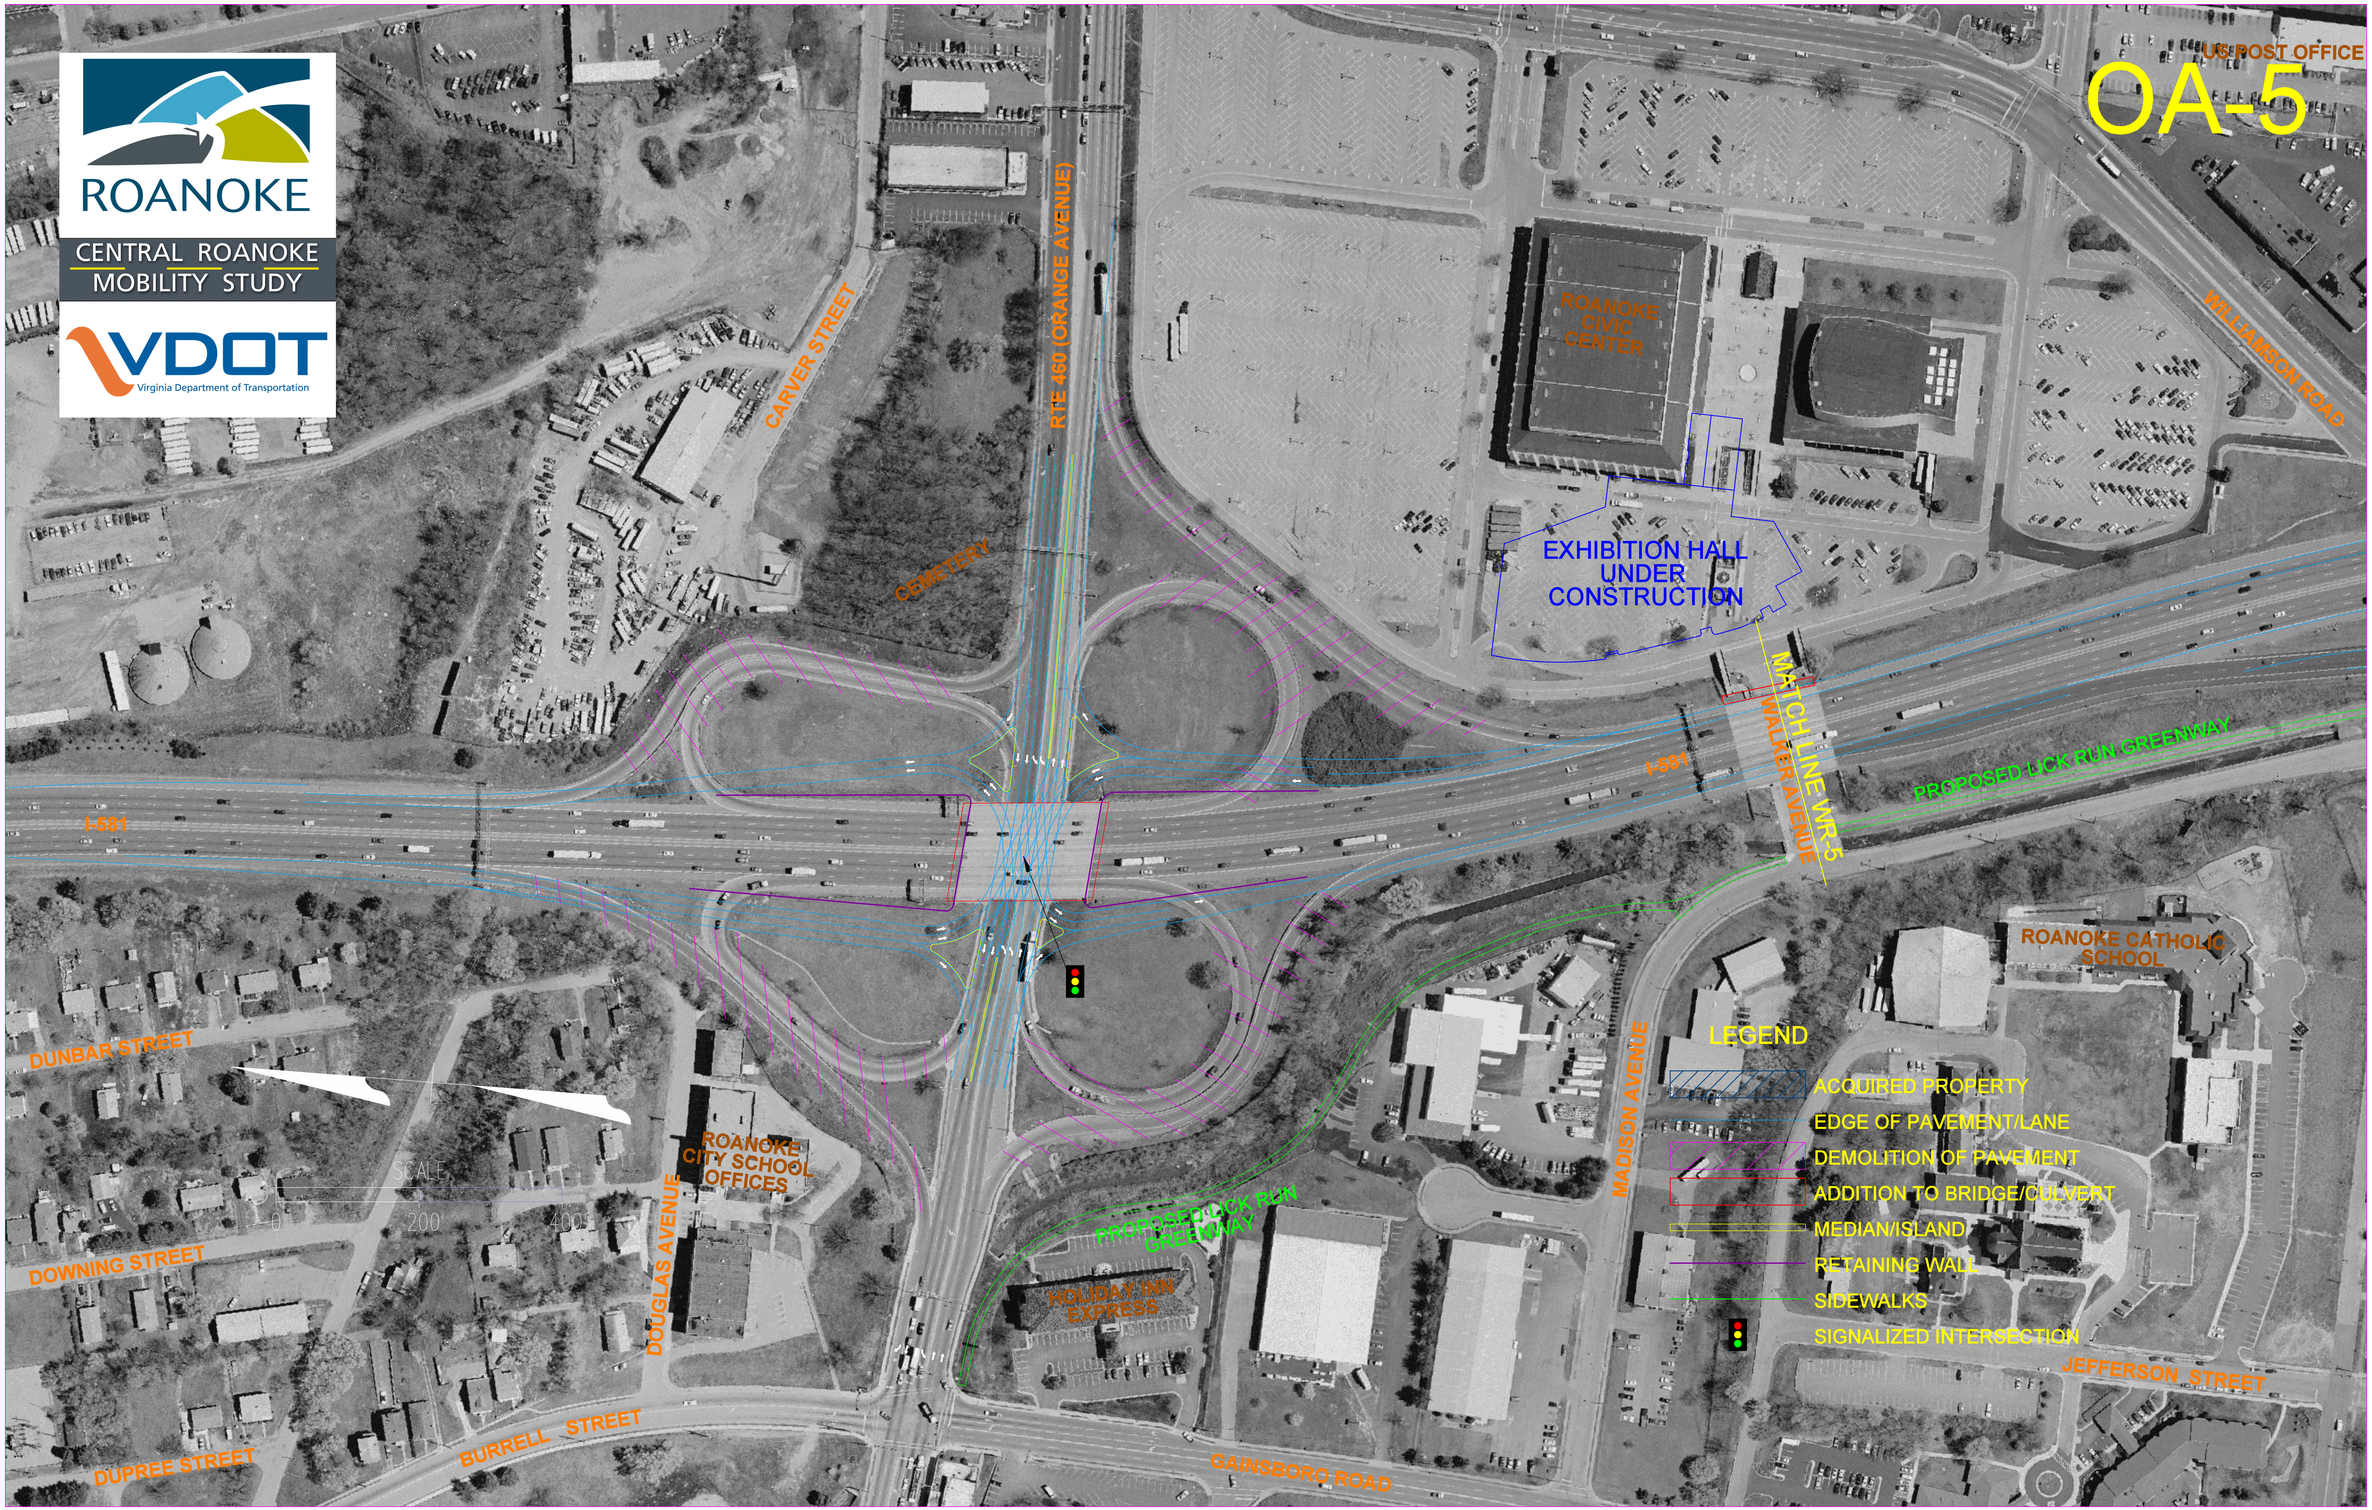
ROANOKE
CENTRAL ROANOKE MOBILITY STUDY
VDOT
Virginia Department of Transportation
OA-5
US POST OFFICE
WILLIAMSON ROAD
ROANOKE CIVIC CENTER
EXHIBITION HALL UNDER CONSTRUCTION
CARVER STREET
CEMETERY
RTE 460 (ORANGE AVENUE)
I-581
MATCH LINE WR-5
WALKER AVENUE
PROPOSED LICK RUN GREENWAY
ROANOKE CATHOLIC SCHOOL
DUNBAR STREET
DOWNING STREET
DUPREE STREET
BURRELL STREET
DOUGLAS AVENUE
ROANOKE CITY SCHOOL OFFICES
HOLIDAY INN EXPRESS
GAINSBORO ROAD
MADISON AVENUE
JEFFERSON STREET
SCALE
0
200'
400'
LEGEND
ACQUIRED PROPERTY
EDGE OF PAVEMENT/LANE
DEMOLITION OF PAVEMENT
ADDITION TO BRIDGE/CULVERT
MEDIAN/ISLAND
RETAINING WALL
SIDEWALKS
SIGNALIZED INTERSECTION