Bridge Replacements
I-81 over Route 8

Virginia Department of Transportation

Project Location

Town of Christiansburg, Va
Montgomery County

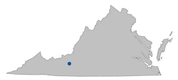

North Arrow & Scale

N

SCALE
0 100' 200' 300' 400'

Legend

- Proposed Road
- Existing Right of Way
- Proposed Bridge
- Proposed Right of Way Line
- Existing Signal
- Proposed Permanent Drainage Easement Line
- Proposed Retaining Wall
- Proposed Guardrail
- Proposed Limits of Construction - Cut
- Proposed Limits of Construction - Fill
- Town of Christiansburg/ Montgomery County Line

Phillip Hammack, P.E.
Project Manager
(540) 387-5353
Virginia Department of Transportation
731 Harrison Avenue
Salem, VA 24153

Comments may also be sent to:
Phillip.Hammack@VDOT.Virginia.gov

I-81/ Route 8 (Exit 114) Interchange
Town of Christiansburg/ Montgomery County, Virginia

State Projects Number: 0081-154-773, P101, R201, C501, B601, B616/ 0081-060-734, P101, R201, C501
UPC: 93074/93705
Federal Project Number
IM-081-2(991)/IM-081-2(992)

These plans are unfinished and unapproved and are not to be used for any type of construction or the acquisition of right of way. Additional easements for utility relocations may be required beyond the proposed right-of-way shown on these plans.
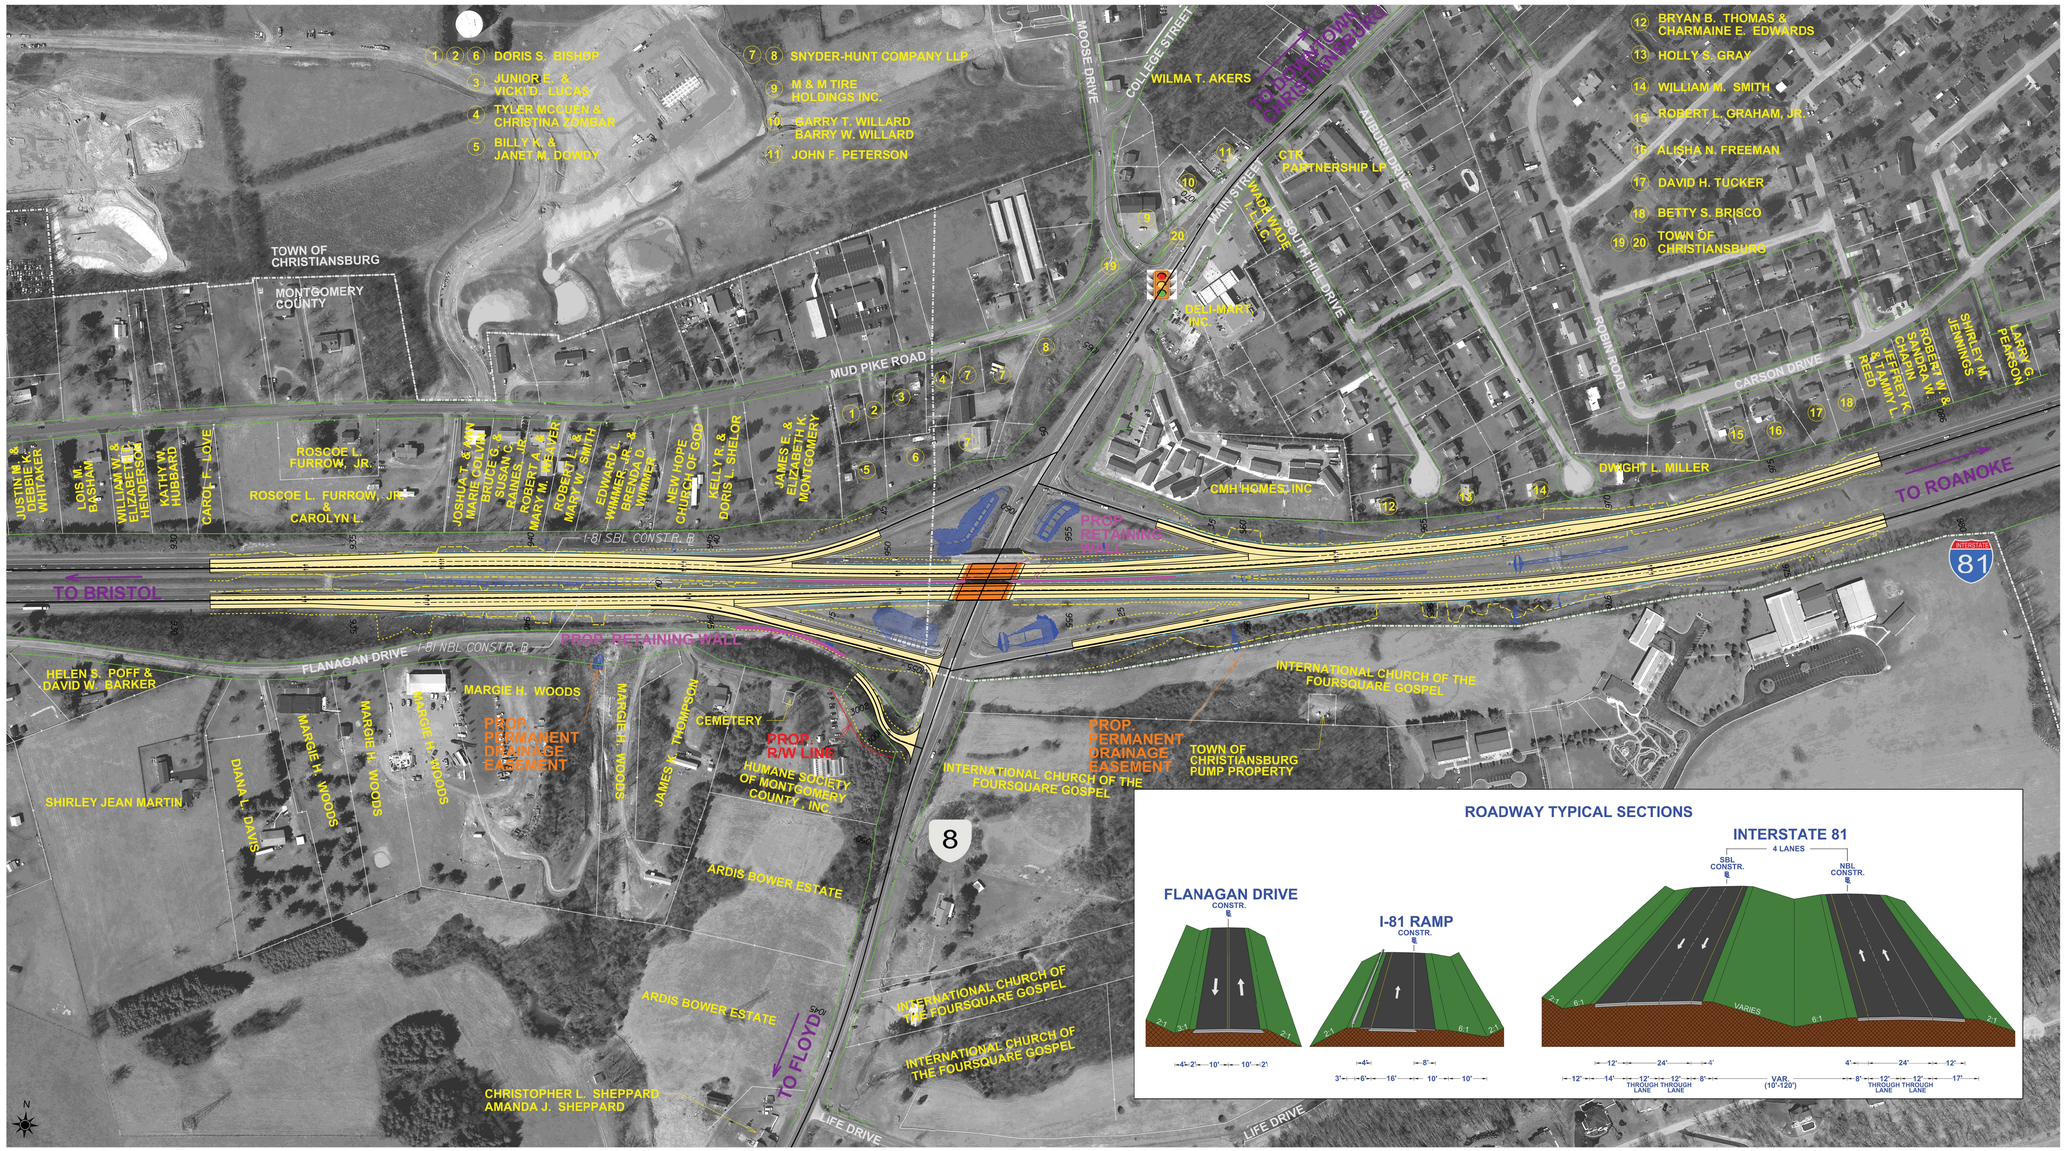
Imagery Courtesy of the Commonwealth of Virginia copyright 2011.