Concept Composite - Roundabout Option and Turn Lane Option

Centerville Road Intersection Improvements at News Road

Virginia Department of Transportation

Project Location

Williamsburg
James City County

North Arrow & Scale

SCALE
0 25 50 75 100'

Legend

- Proposed Turn Lane Concept Footprint
- Existing Right of Way
- Proposed Roundabout Concept Footprint
- Proposed Stormwater Management Facility (Required for Each Concept)

Contact Information

Brandon Harrison
Project Manager
Virginia Department of Transportation
1700 North Main Street
Suffolk, VA 23434

Comments may also be sent to:
Brandon.Harrison@VDOT.Virginia.gov

Centerville Road Intersection Improvements at News Road
Williamsburg, Virginia

State Project Number - 0614-047-640,P101, R201, M501
UPC 102944
Federal Project Number - CM-5403(708),(709),(710)

These plans are unfinished and unapproved and are not to be used for any type of construction or the acquisition of right of way. Additional easements for utility relocations may be required beyond the proposed right-of-way shown on these plans.
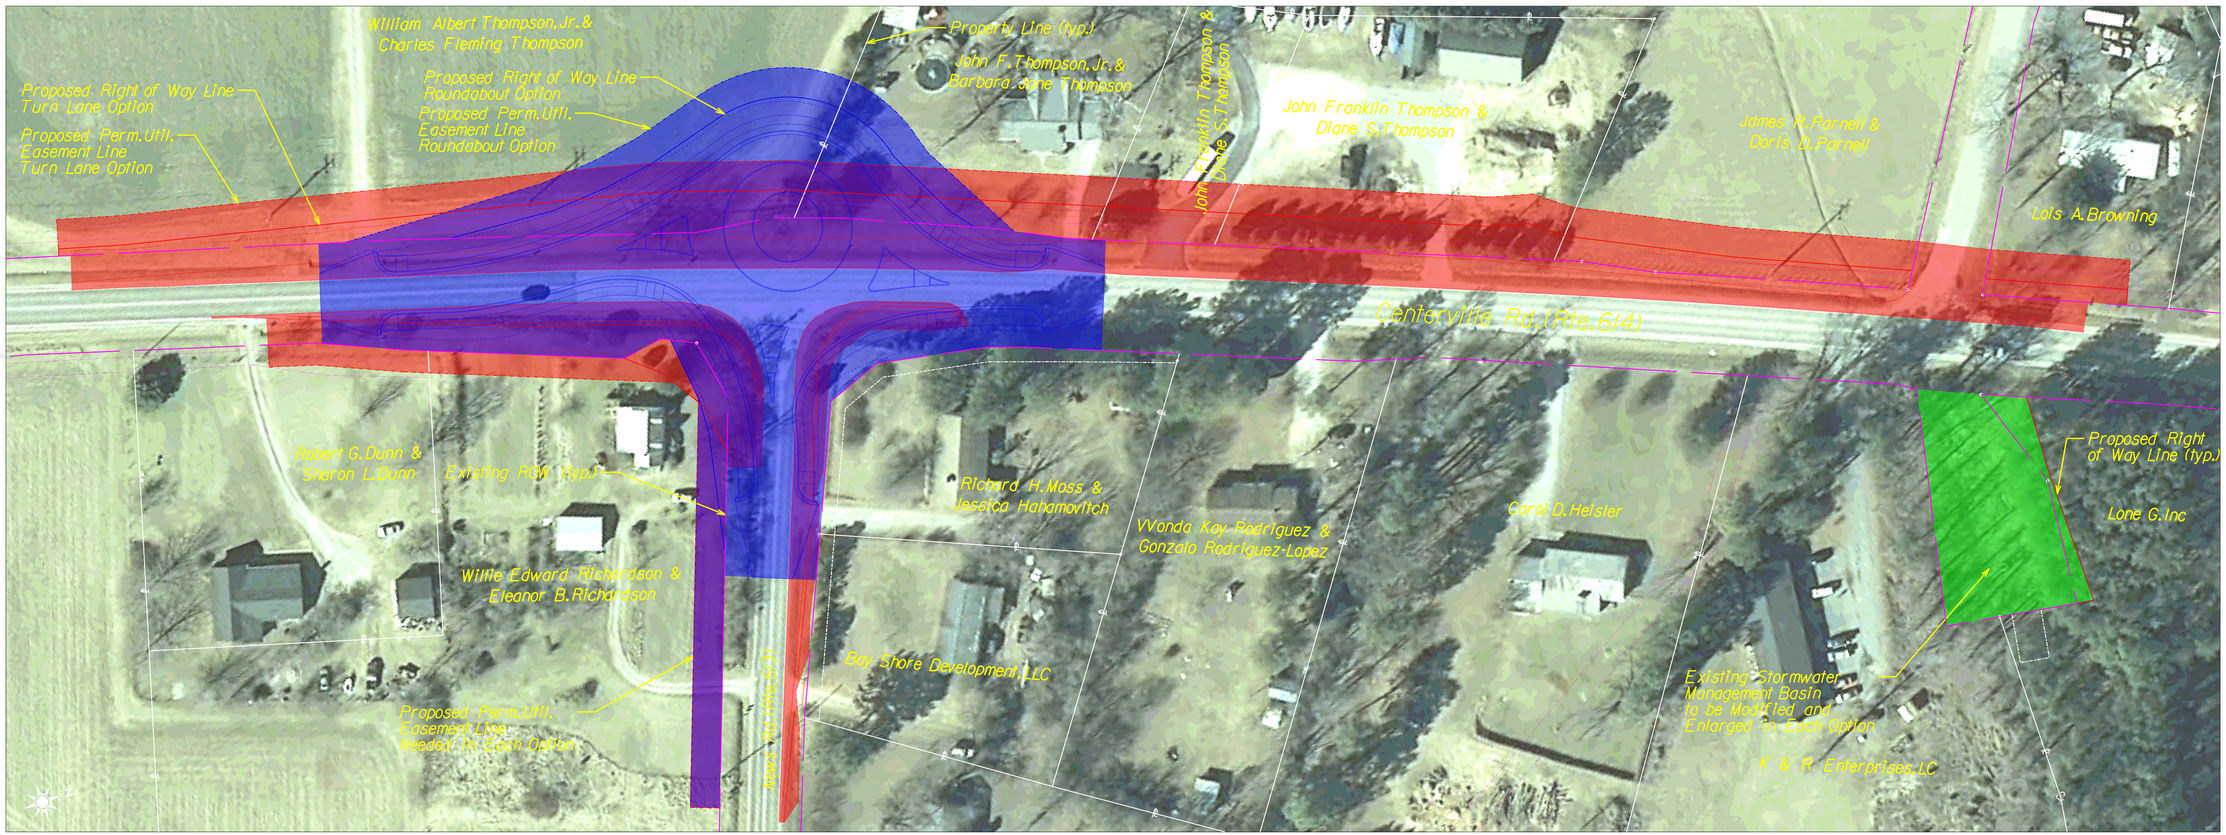
Imagery Courtesy of the Commonwealth of Virginia copyright 2009/2010.